


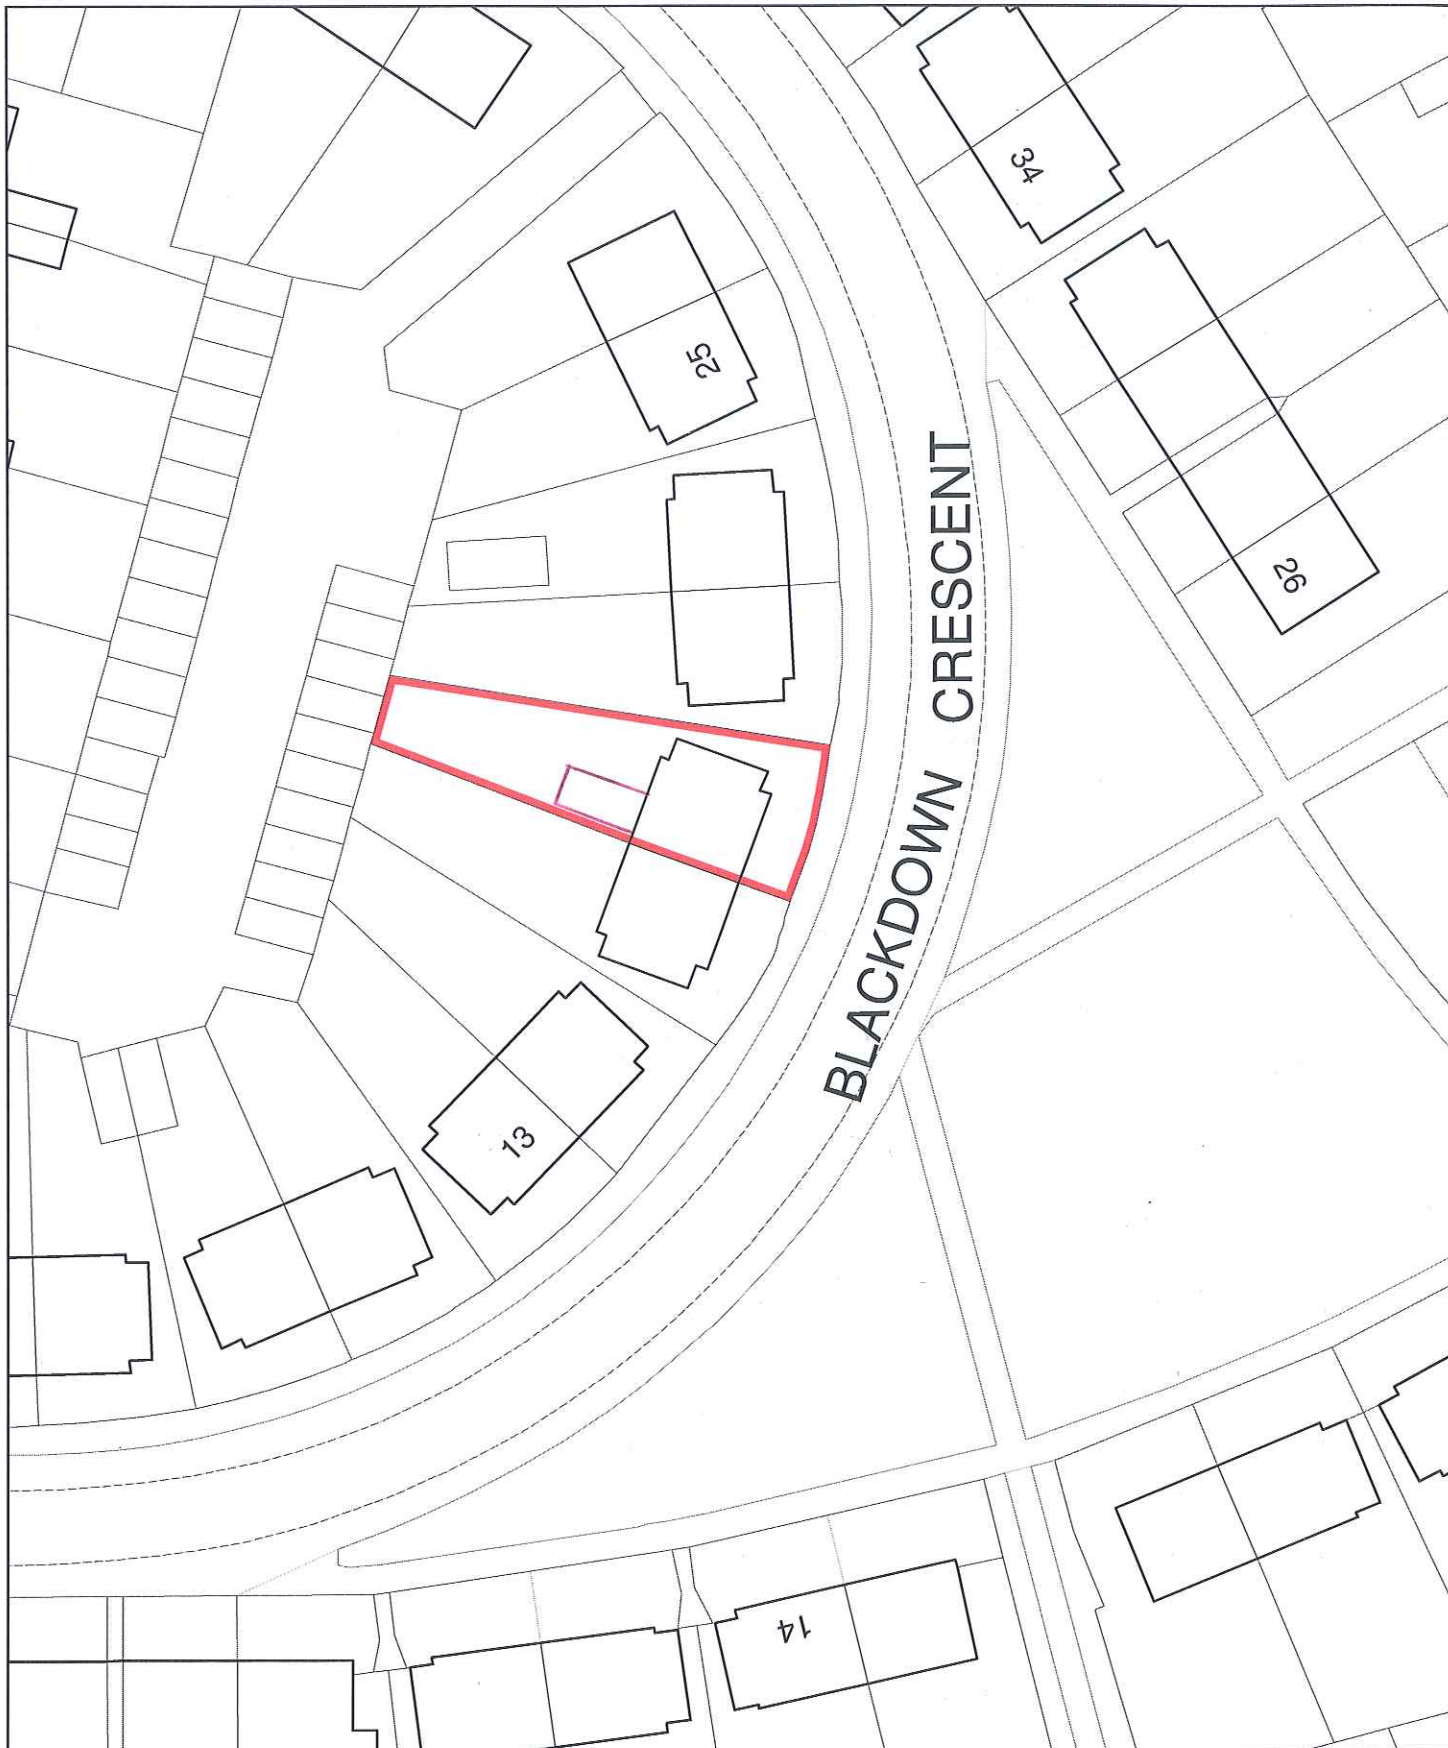

Portsmouth
CITY COUNCIL

Title: **19 Blackdown Crescent**
Leigh Park
Havant

Prepared for: **LAH - Repairs and Maintenance**

Prepared by: **Geographic Information Service**

Drg No:

Scale: 1:500

Date: 08/06/2011

