


SITE LOCATION PLAN 1:1250

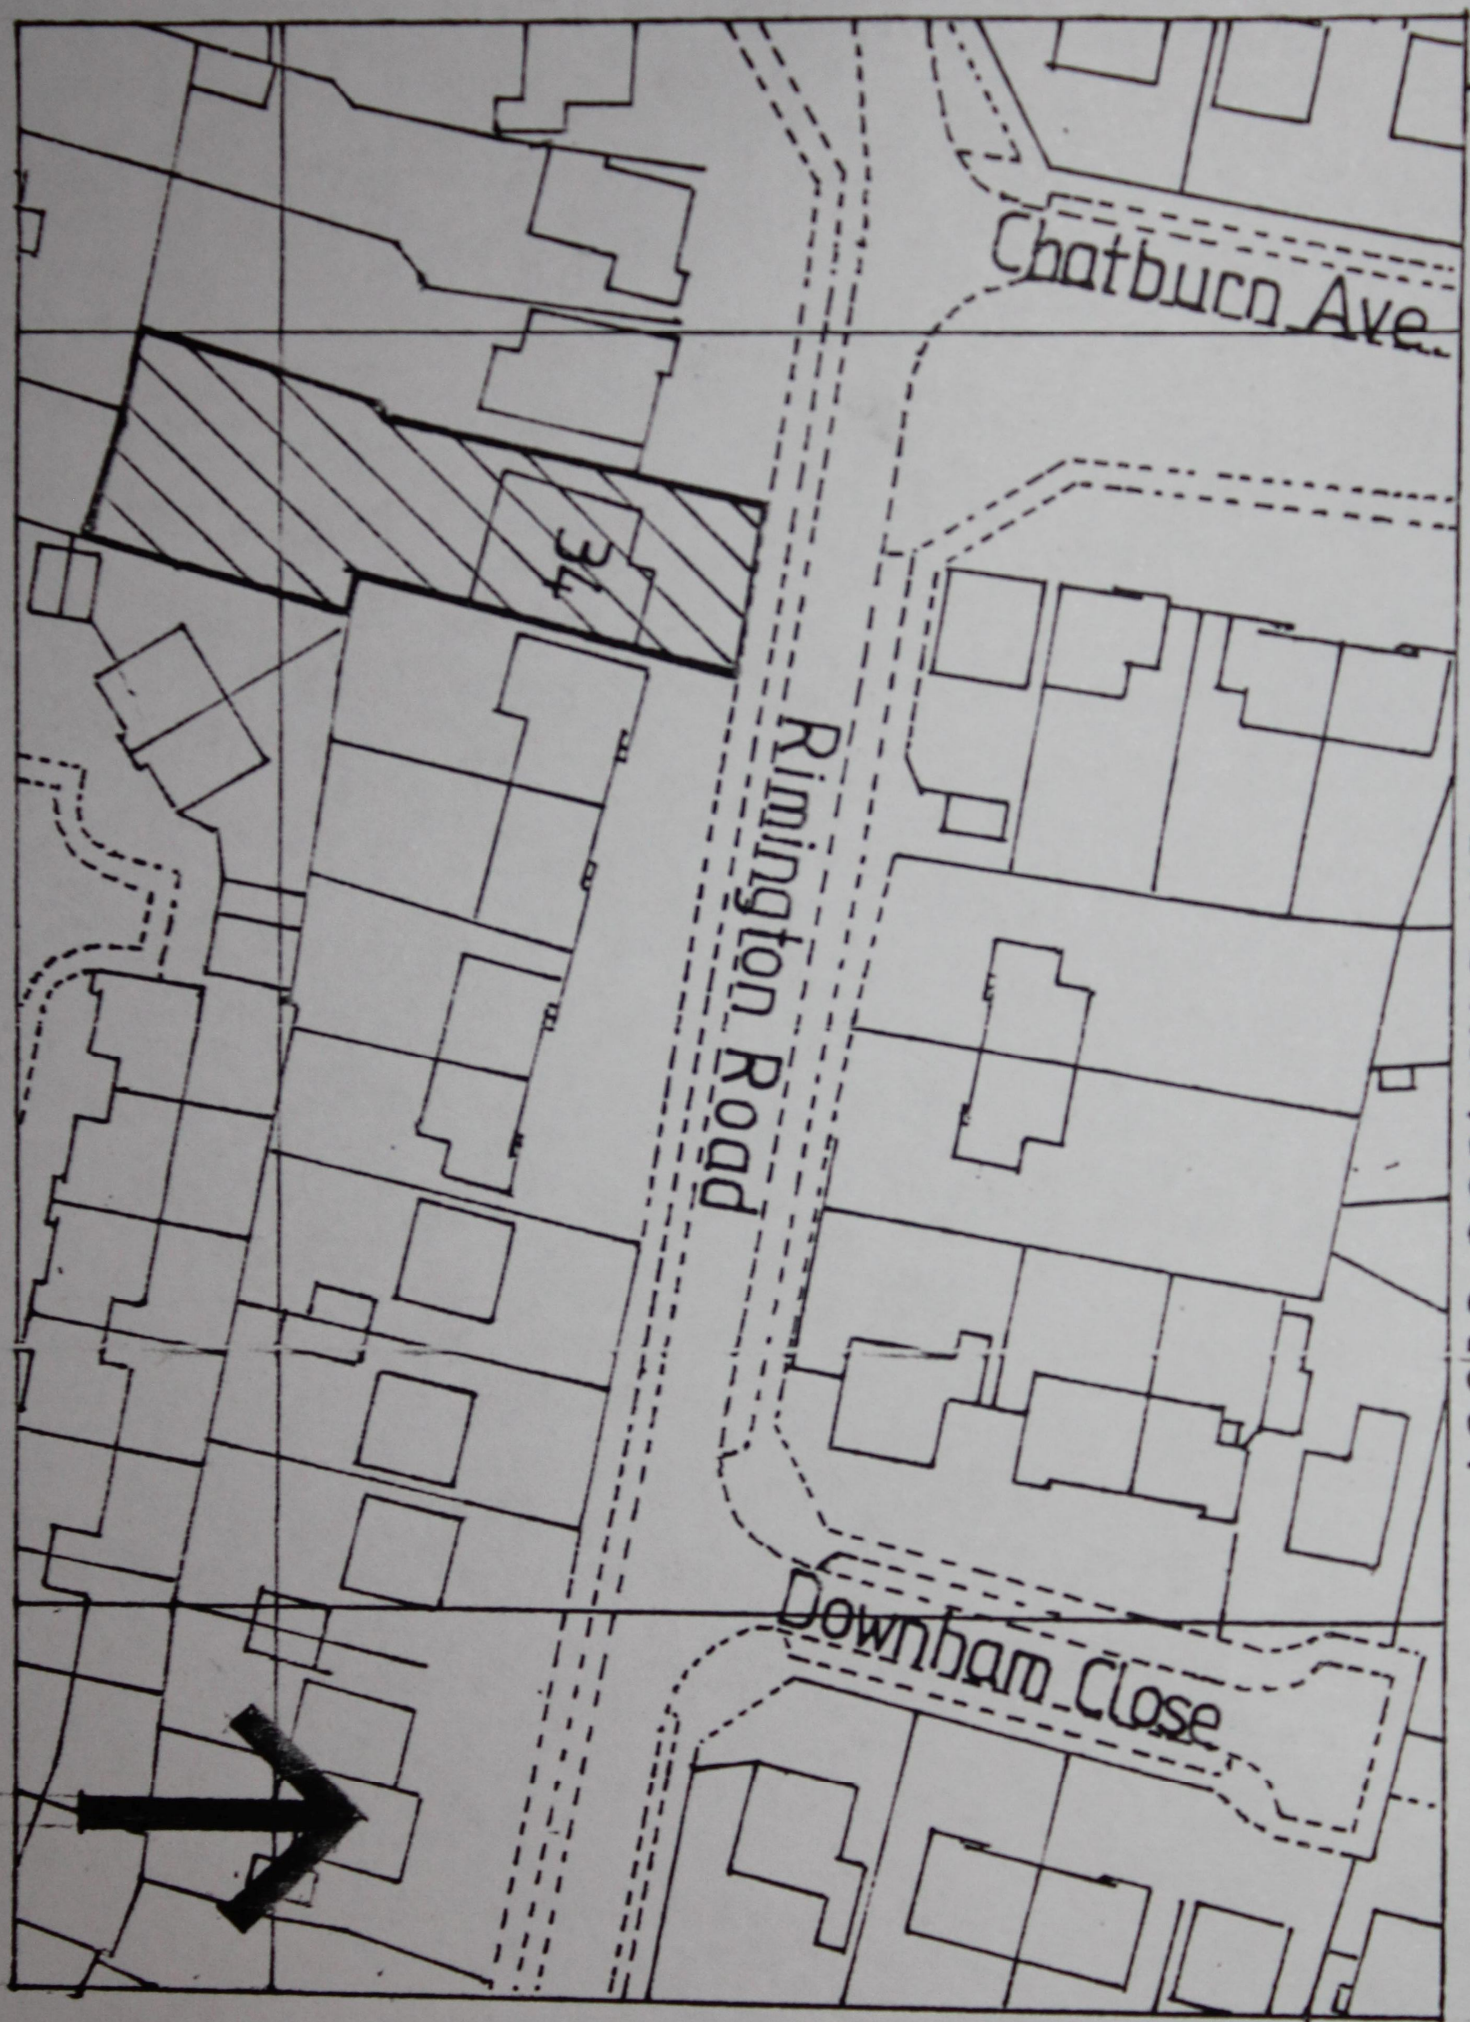

Siteplan Data™


Notes

This drawing is copyright. It has been prepared solely in support of a submission for Full Plans Approval under the Building Regulations 2000. It is not a working drawing and must not be used for construction purposes.

Do not scale. Use figured dimensions only. Check and verify all dimensions on site.

Read this drawing with all other drawings, schedules, calculations and outline specification in the 300 series.

See drawing 312 for Outline Specification.

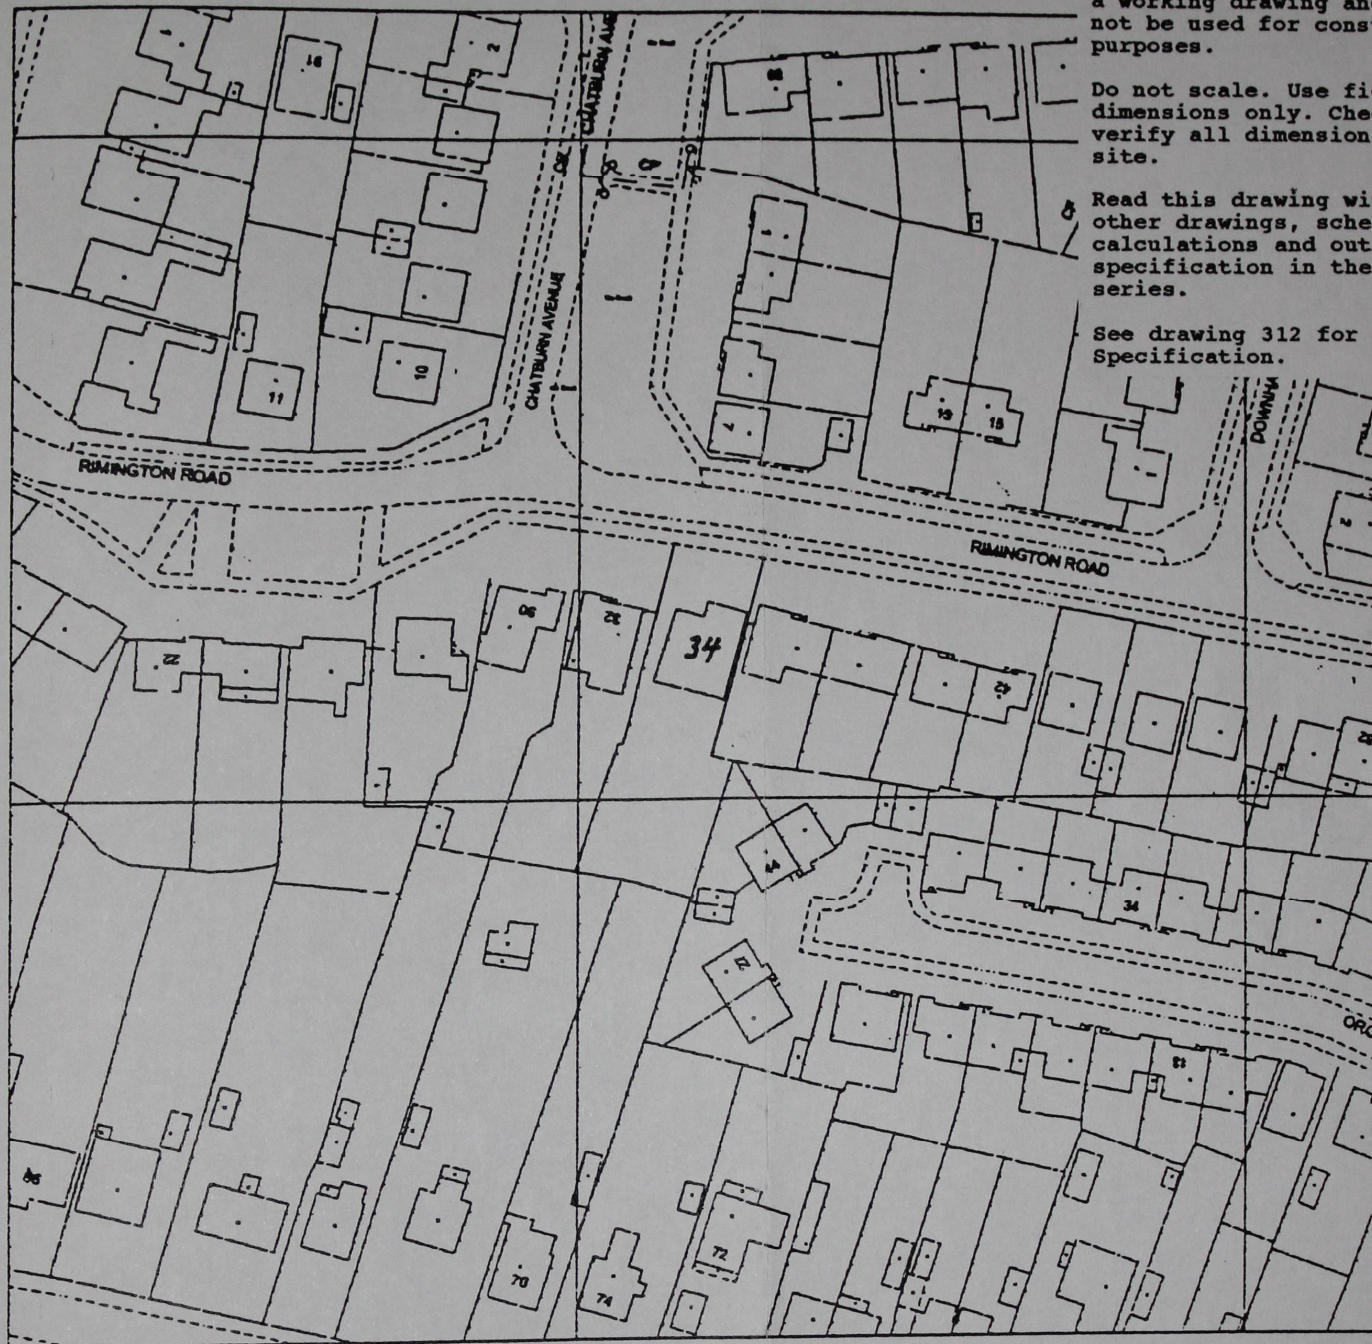

Produced 01 May 2002 from Ordnance Survey digital data and incorporating surveyed revision available at this date. © Crown copyright 2002.

Reproduction in whole or in part is prohibited without prior permission of Ordnance Survey.

Ordnance Survey and the OS symbol are registered trade marks and Siteplan a trade mark of Ordnance Survey, the national mapping agency of Great Britain.

20 0 20 40 60 80
Metres

Centre coordinates: 468519mE 111119mN

National Grid sheet reference at centre of this Siteplan: SU6811SE.

Supplied by: National Map Centre Tel 020 7222 2466
Serial Number: 675537

