
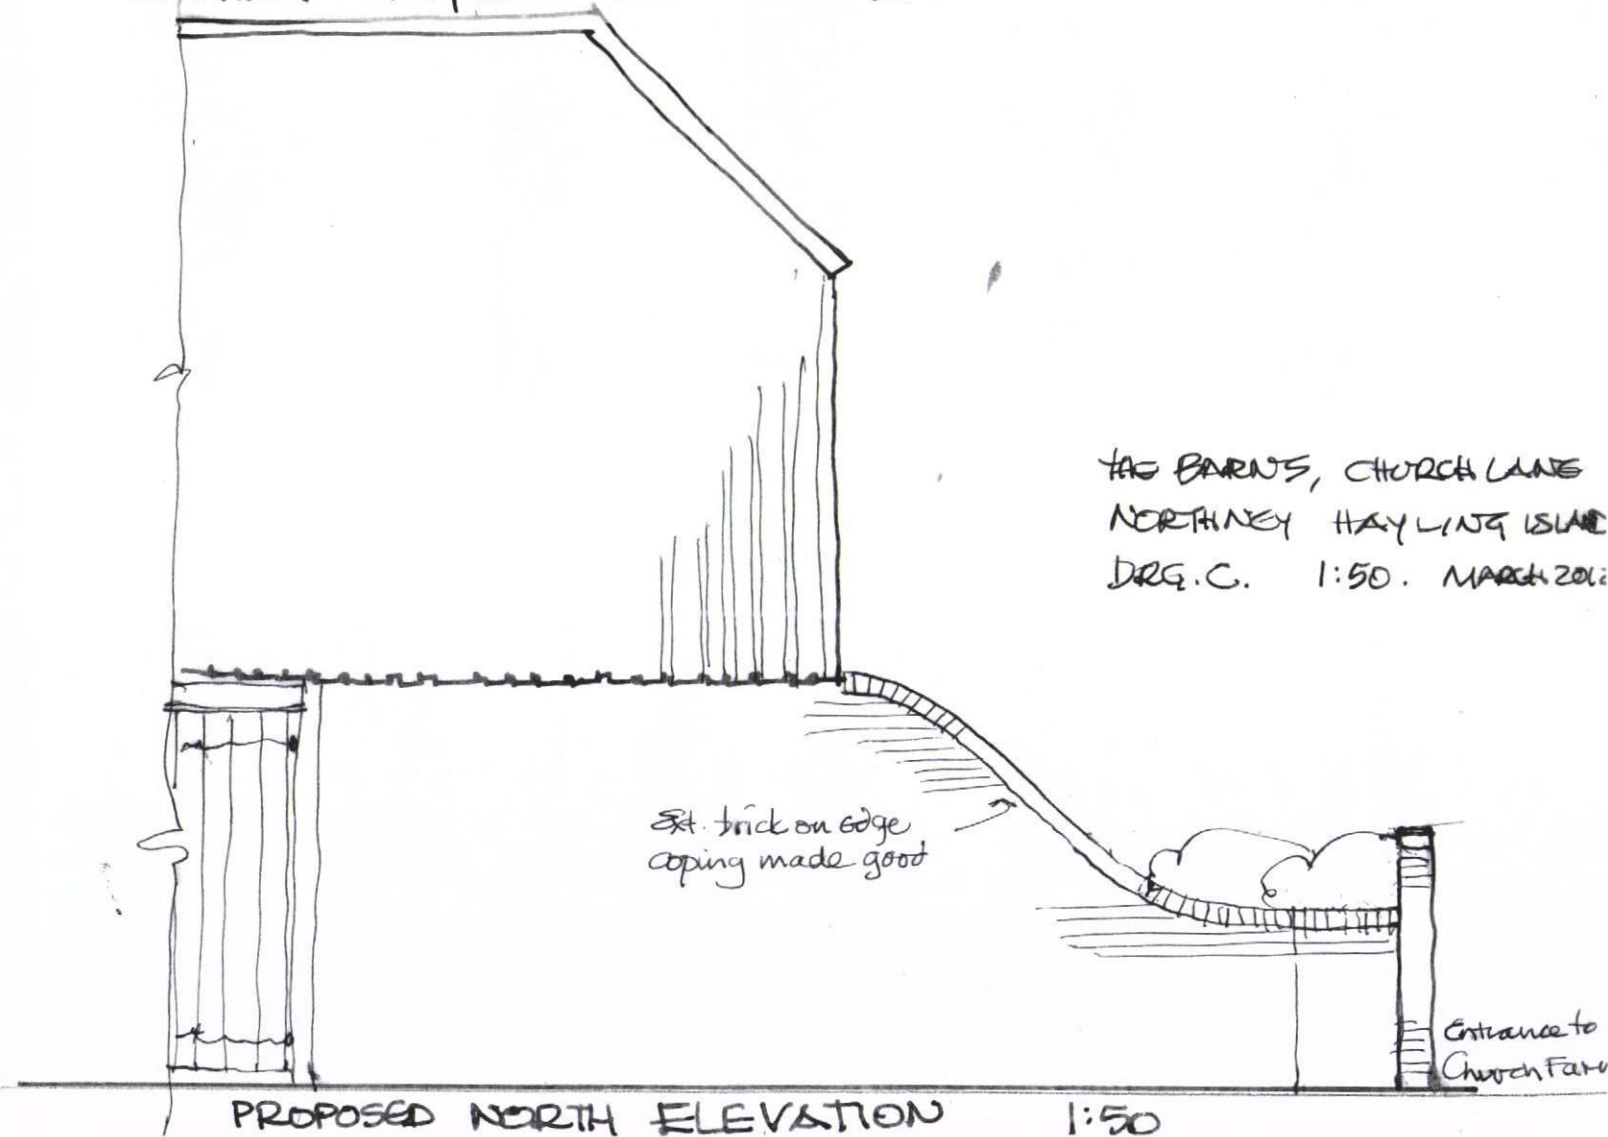
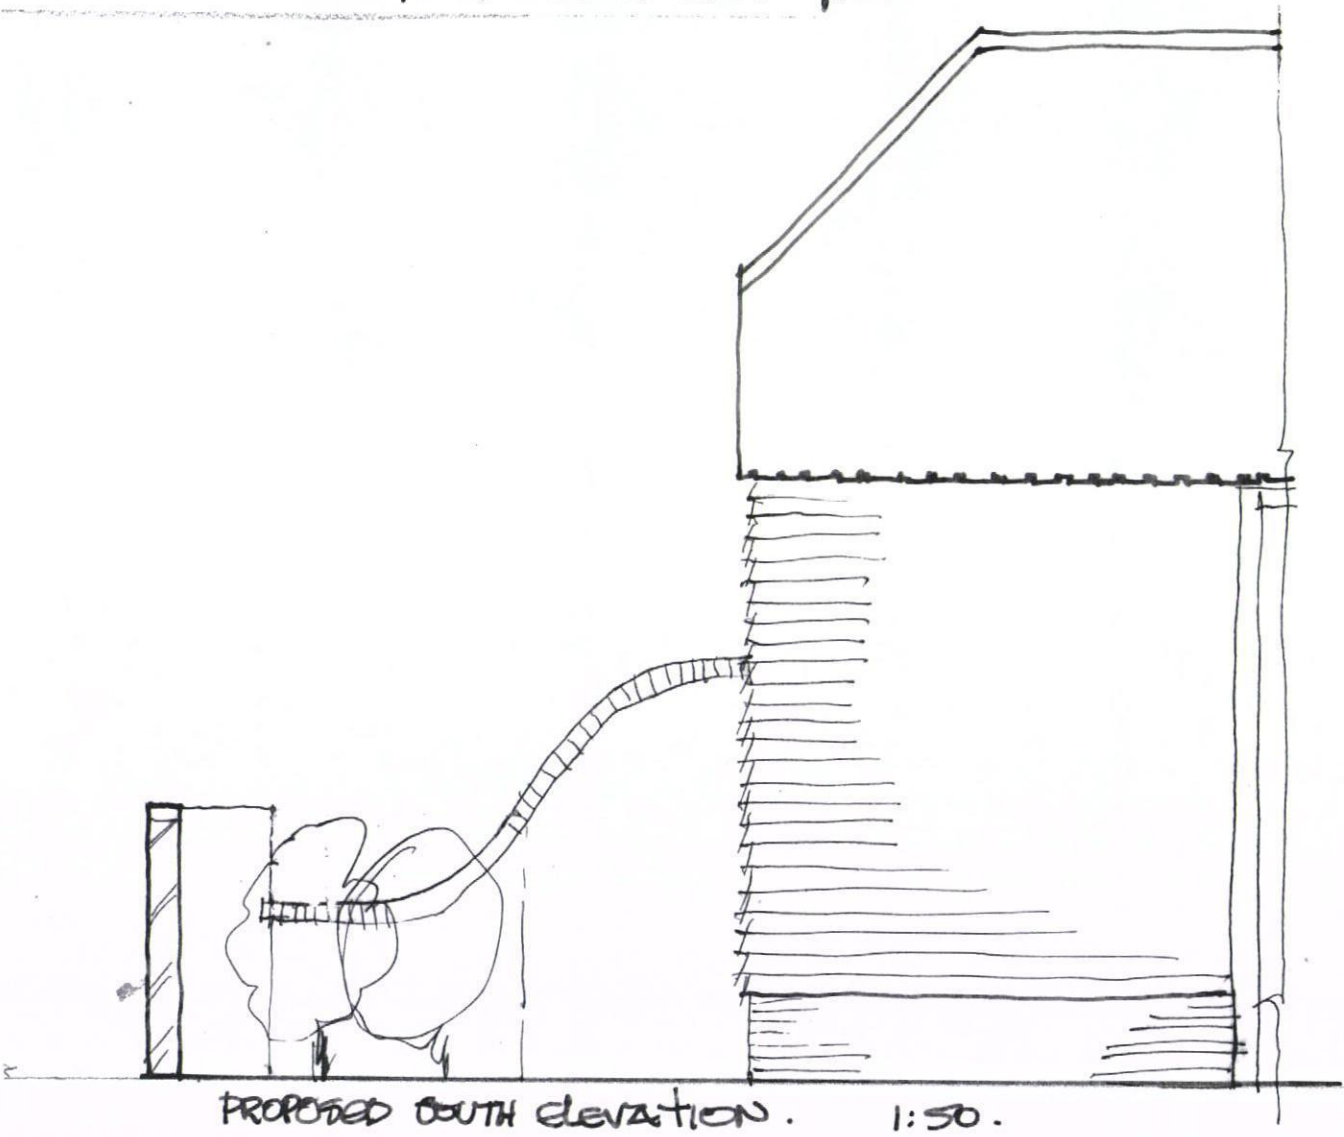
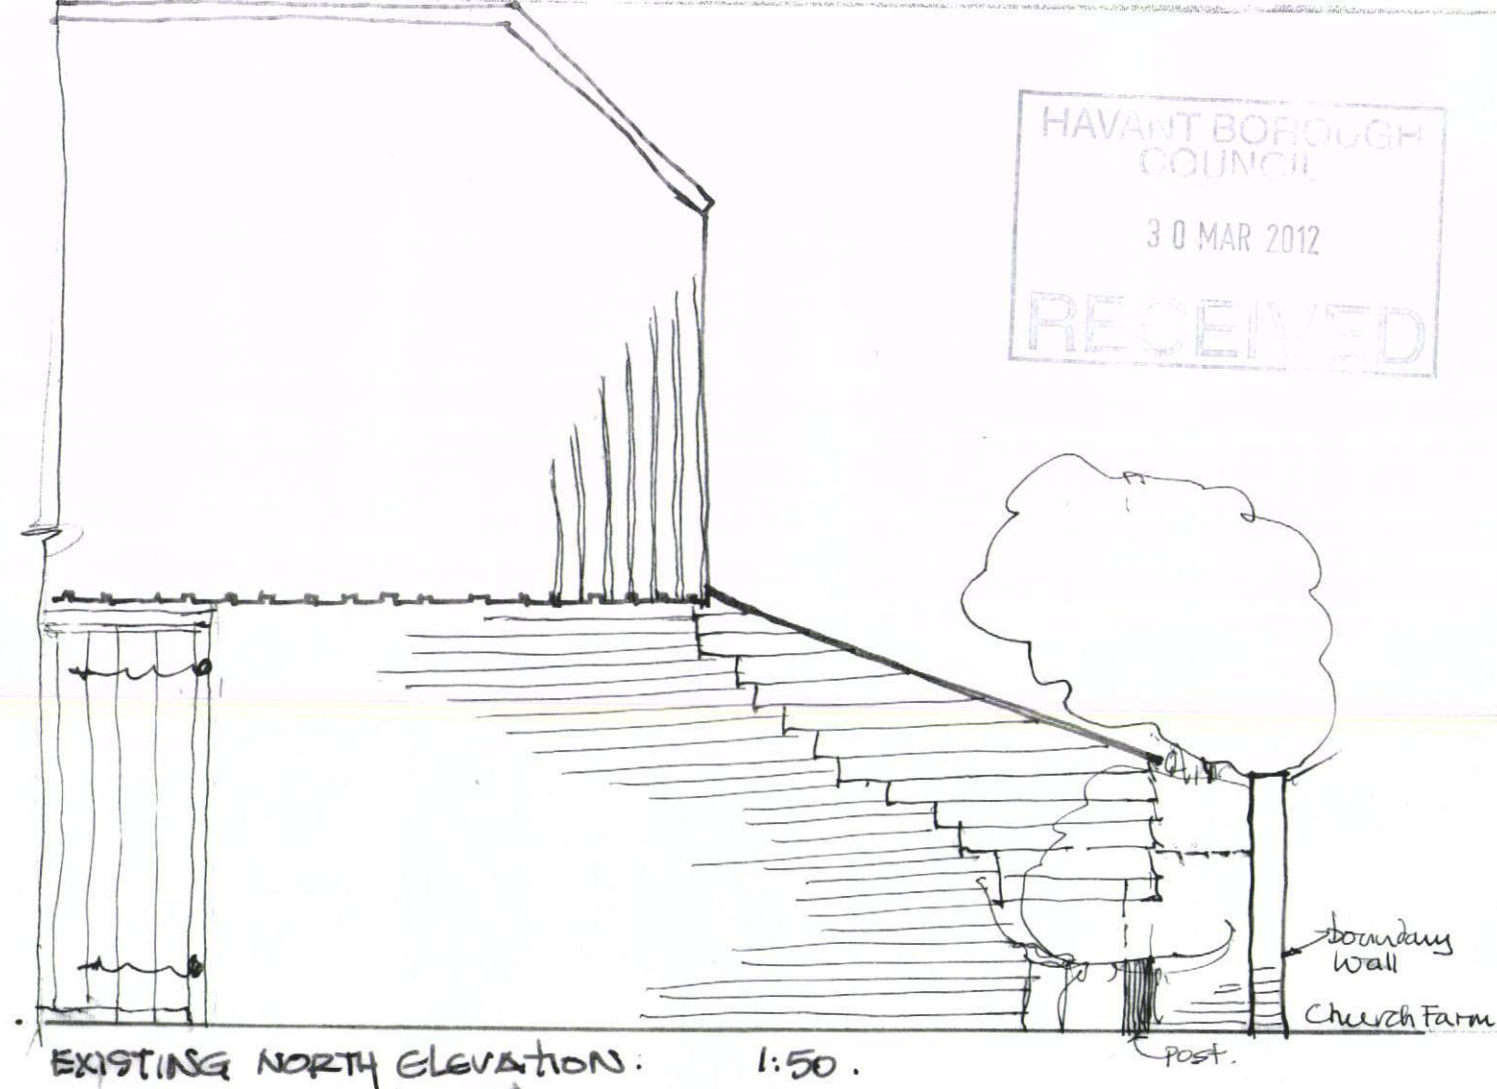


HAVANT BOROUGH
COUNCIL
30 MAR 2012
RECEIVED

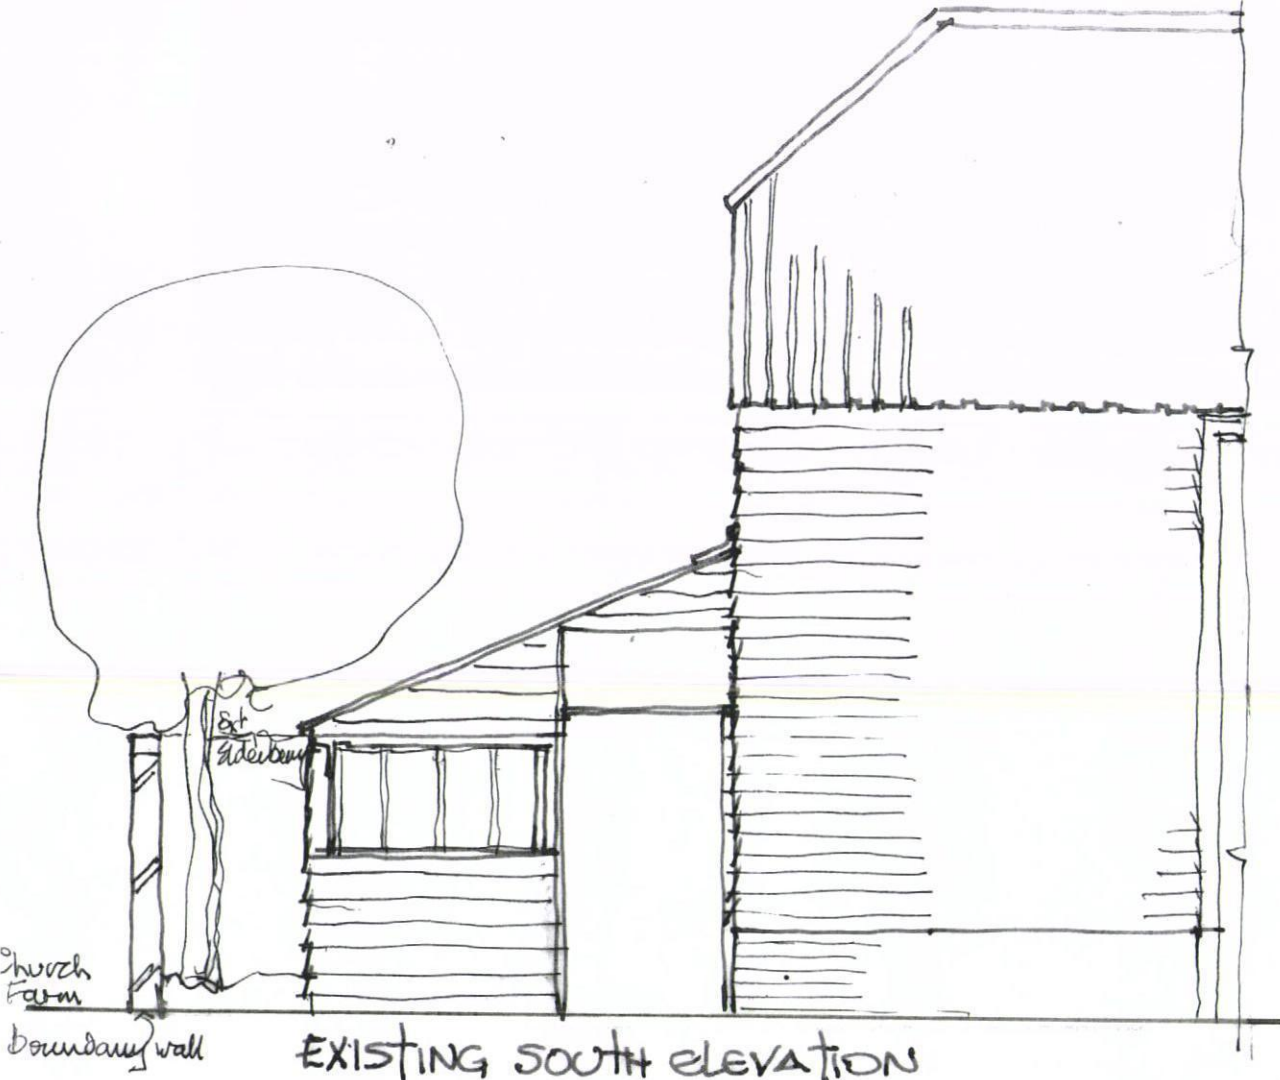

THE BARNES, CHURCH LANE
NORTHNEY HAYLING ISLAND
DRG.C. 1:50. MARCH 2012

Ext. brick on edge
coping made good