PERMIT

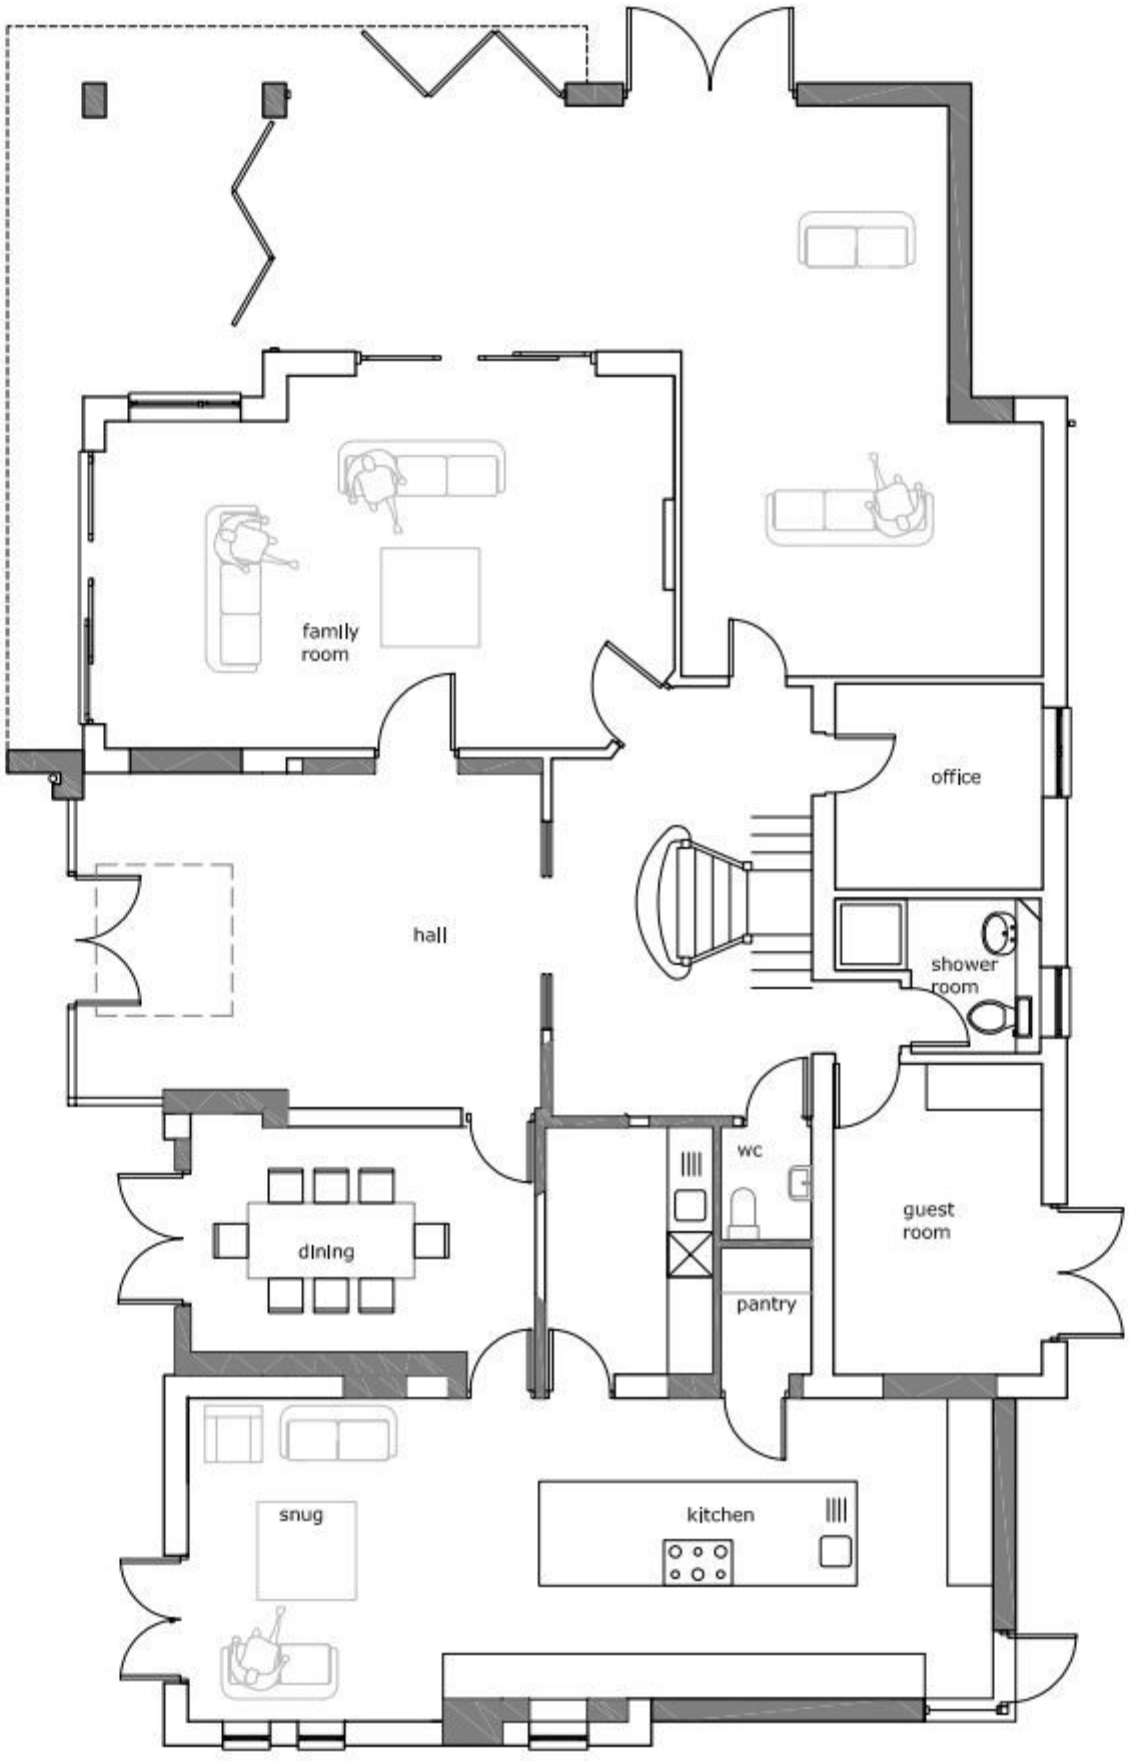

ground floor plan 1:100

this drawing is not for construction
this drawing is the property of:
dwell design
28 beaconsfield avenue
cosham
portsmouth
po6 2pt

revisions
a/04.07.11/updated following HBC queries

scale
1:100 @ A3

job name
Ivory house

dwell design ltd

scale bars
1:100 0 1 2 5

date
april 2011

job number
11015

drawing number
(pl)06

drawing name
ground floor plan

status
planning

revision
a