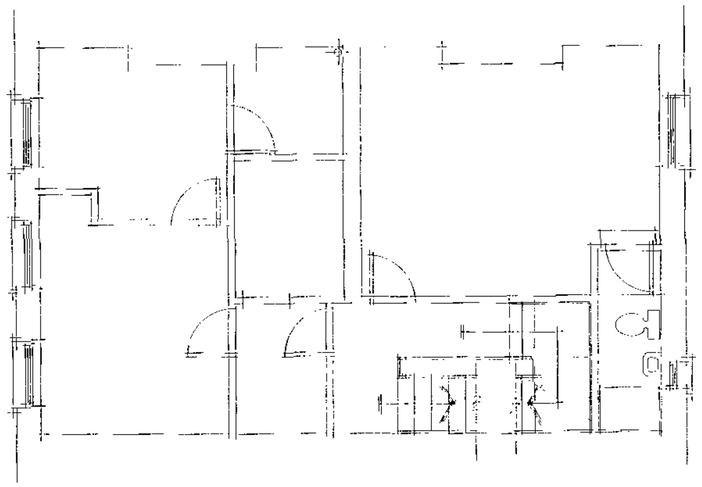

existing second floor plan

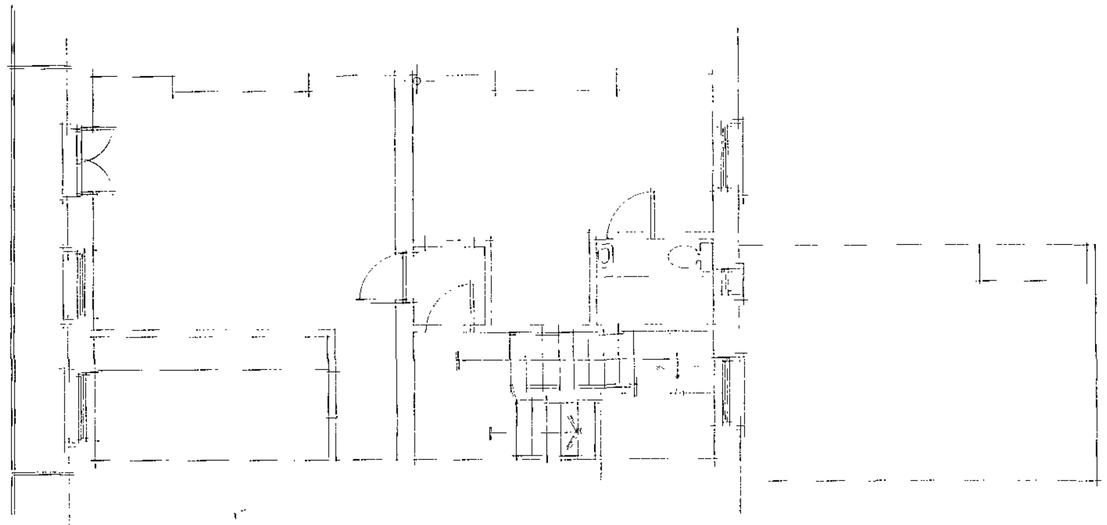

existing first floor plan

HAVANT BOROUGH COUNCIL
25 OCT 2011
RECEIVED

0 1 2 3 4 5 scale 1:50 m.
0 2 4 6 8 10 scale 1:100 m

A	Oct 11	BALCONY ADDED
	Date	Revision

© copyright

THORNS-YOUNG
ARCHITECTURAL

THORNS-YOUNG LTD
232 London Road, North End, Portsmouth PO2 9HU
Tel (023) 9267 2883 Fax (023) 9266 3152

Client
mr b laly

Job Title
39 sea front
hayling island

Drawing Title
existing floor plans (ff & sf)

Scale 1:50 : at A1

Date sept '2011 | Drawn by sa

Drg. No. 4127 · 11 · 3 . | Rev

MERCURY GRAPHICS 537451

ARCHITECTURAL 594 × 841mm A1