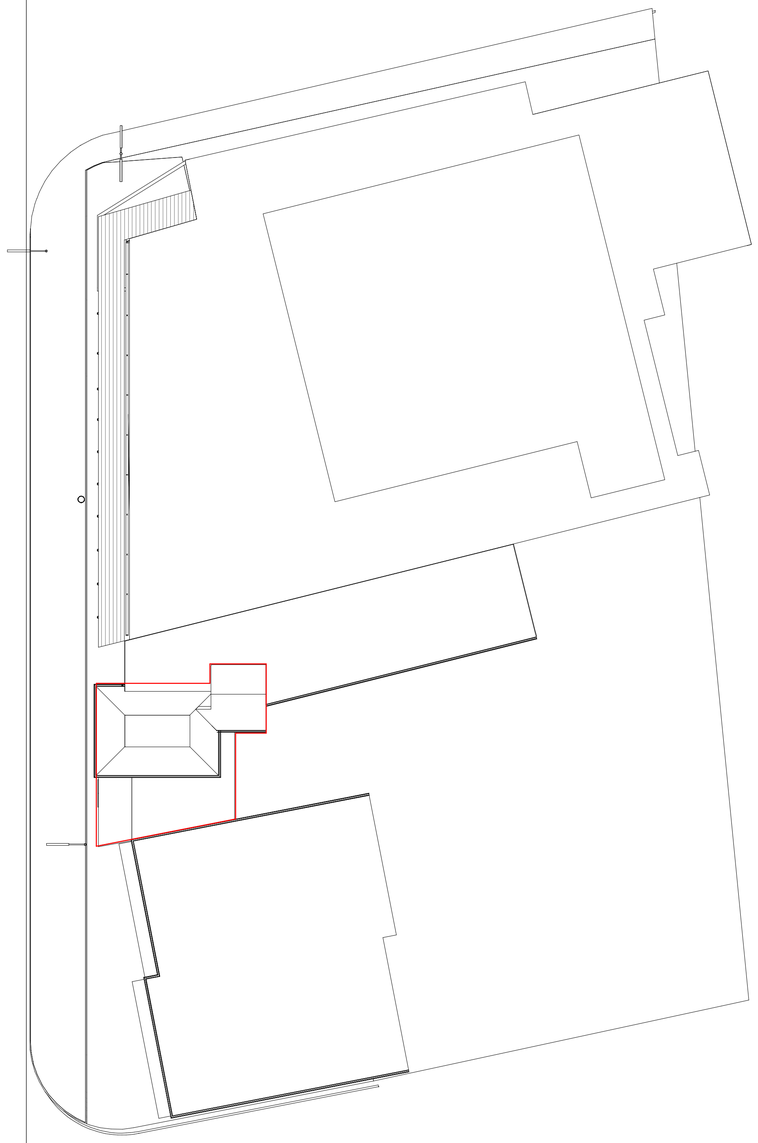

Site Block Plan Scale 1:200 at A1

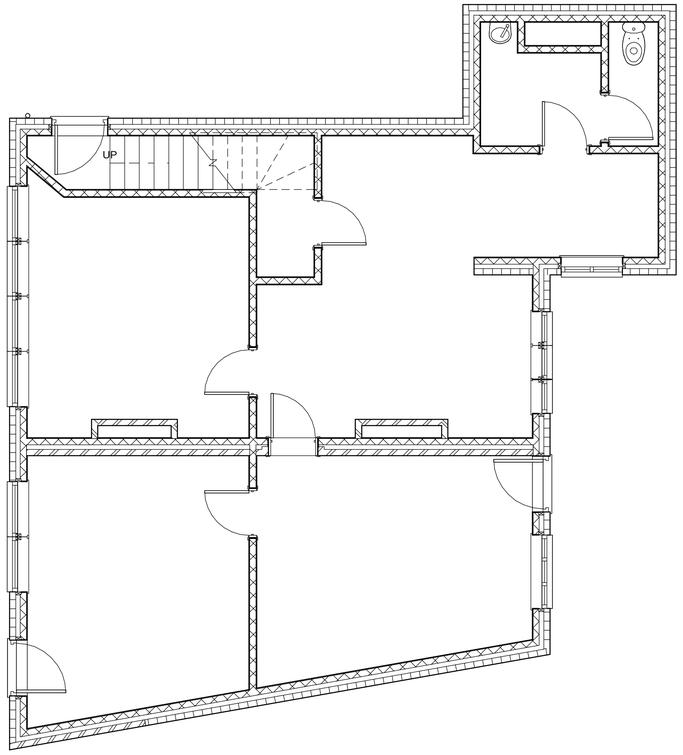

Ground Floor Plan Scale 1:50 at A1

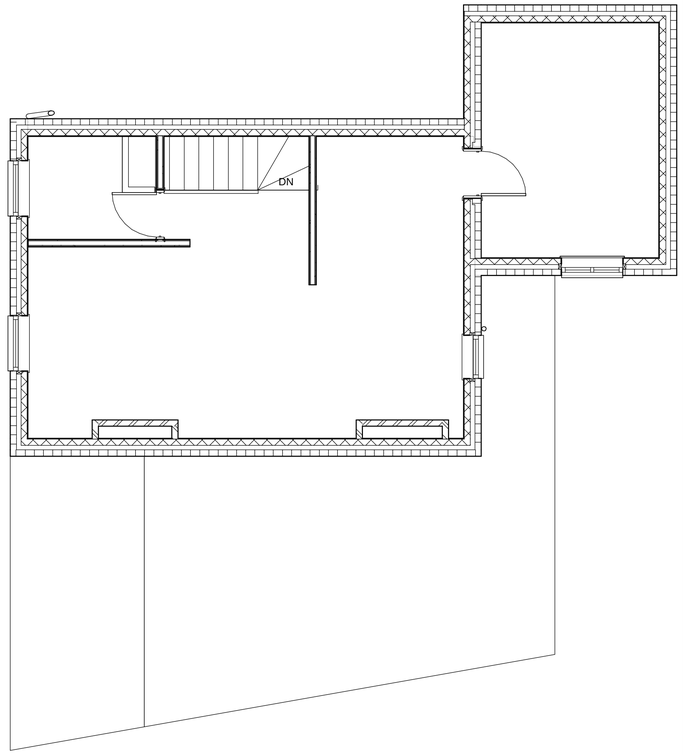

First Floor Plan Scale 1:50 at A1

Notes
Boundary treatments
The boundary treatments of the site are defined by the external walls of the building and will only change in terms of the new walls created by the proposed development

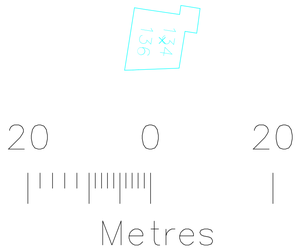

Site Plan Scale 1:500 at A1



Location Plan Scale 1:1000 at A1

This OS Map was purchased from Reebrook Printers Waterlooville in July 2011
Licence number 00008800

IJ Murray Associates

www.ijma.co.uk

IJ Murray Associates
173 Havant Road
Hayling Island
Hampshire
PO11 0LF
Phone 02392469004
Mob 07779 246915
e-mail ian@ijma.co.uk

These drawings are for planning and building regulation purposes only and are not for construction. All dimensions should be checked on site before work commences

These Drawings are the property of IJ Murray Associates (part of Clanfield Media Ltd) and should not be reproduced or used in any way without the permission of a Director of Clanfield Media Ltd

No.	Description	Date

Mr J Hewson
136 Elm Grove
Hayling Island

Existing Plans

Project number	Project Number
Date	Issue Date
Drawn by	Author
Checked by	Checker
A101	
Scale	As indicated

26/08/2011 16:47:01