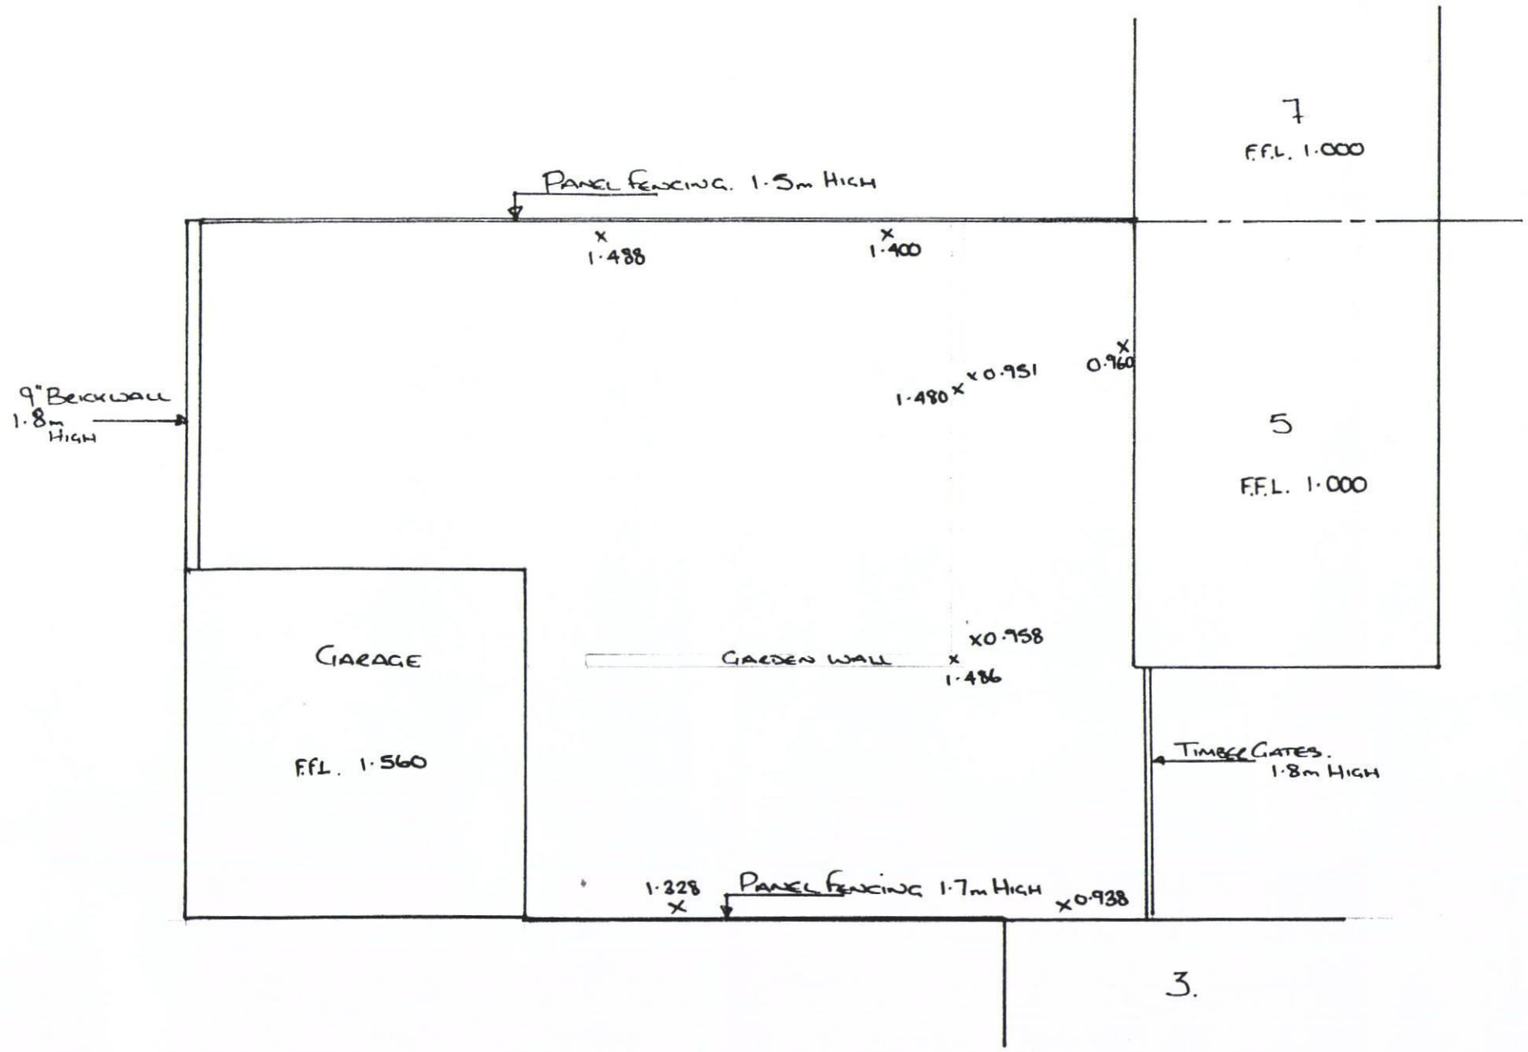

HAVANT BOROUGH COUNCIL
- 5 SEP 2011
RECEIVED

5 VIAN ROAD, WATERLOOVILLE, HANTS PLOT LAYOUT	DRAWING No. EX01 SCALE 1:100 A3.