
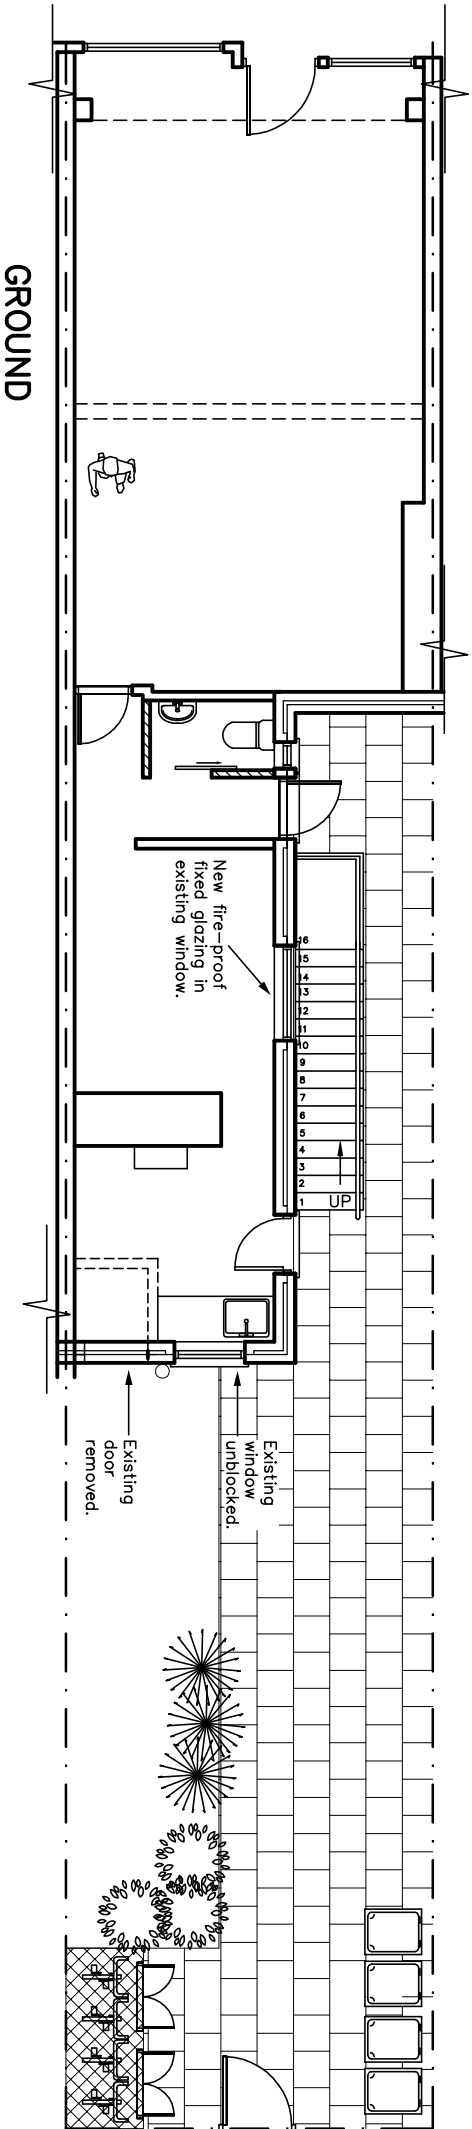
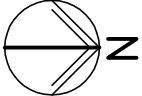


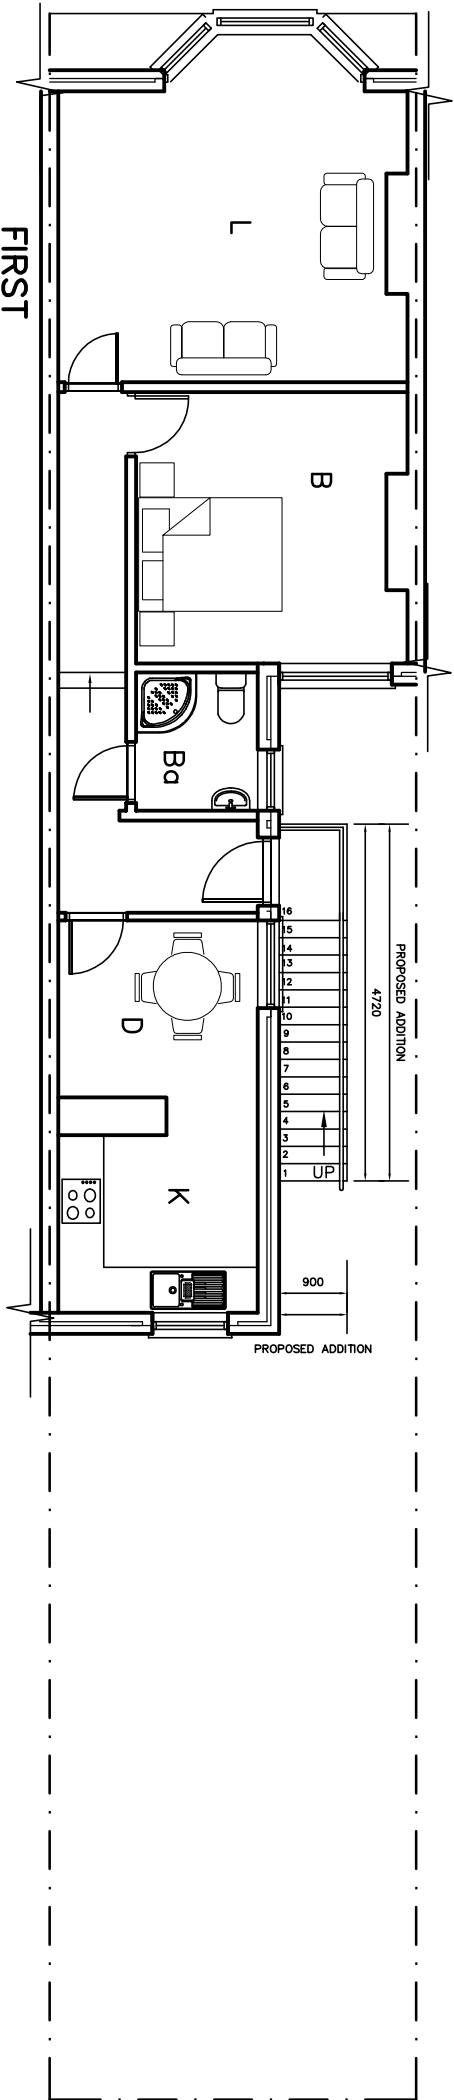

Revisions

- A. Client revisions. 03/10/12
- B.
- C.

Scale A1 = 1:50, A3 = 1:100

Date 26/09/12

Drawn JHL

44 North Street
Havant, PO9 1PT
PROPOSAL
PLANS

metres

10

20

30

Martin Critchley
Chartered Architect
7 North Street
Havant, Hampshire, PO9 1PW
023 92 474 919
critchleyarchitect@hotmail.com

1257-301^A