


PERMIT

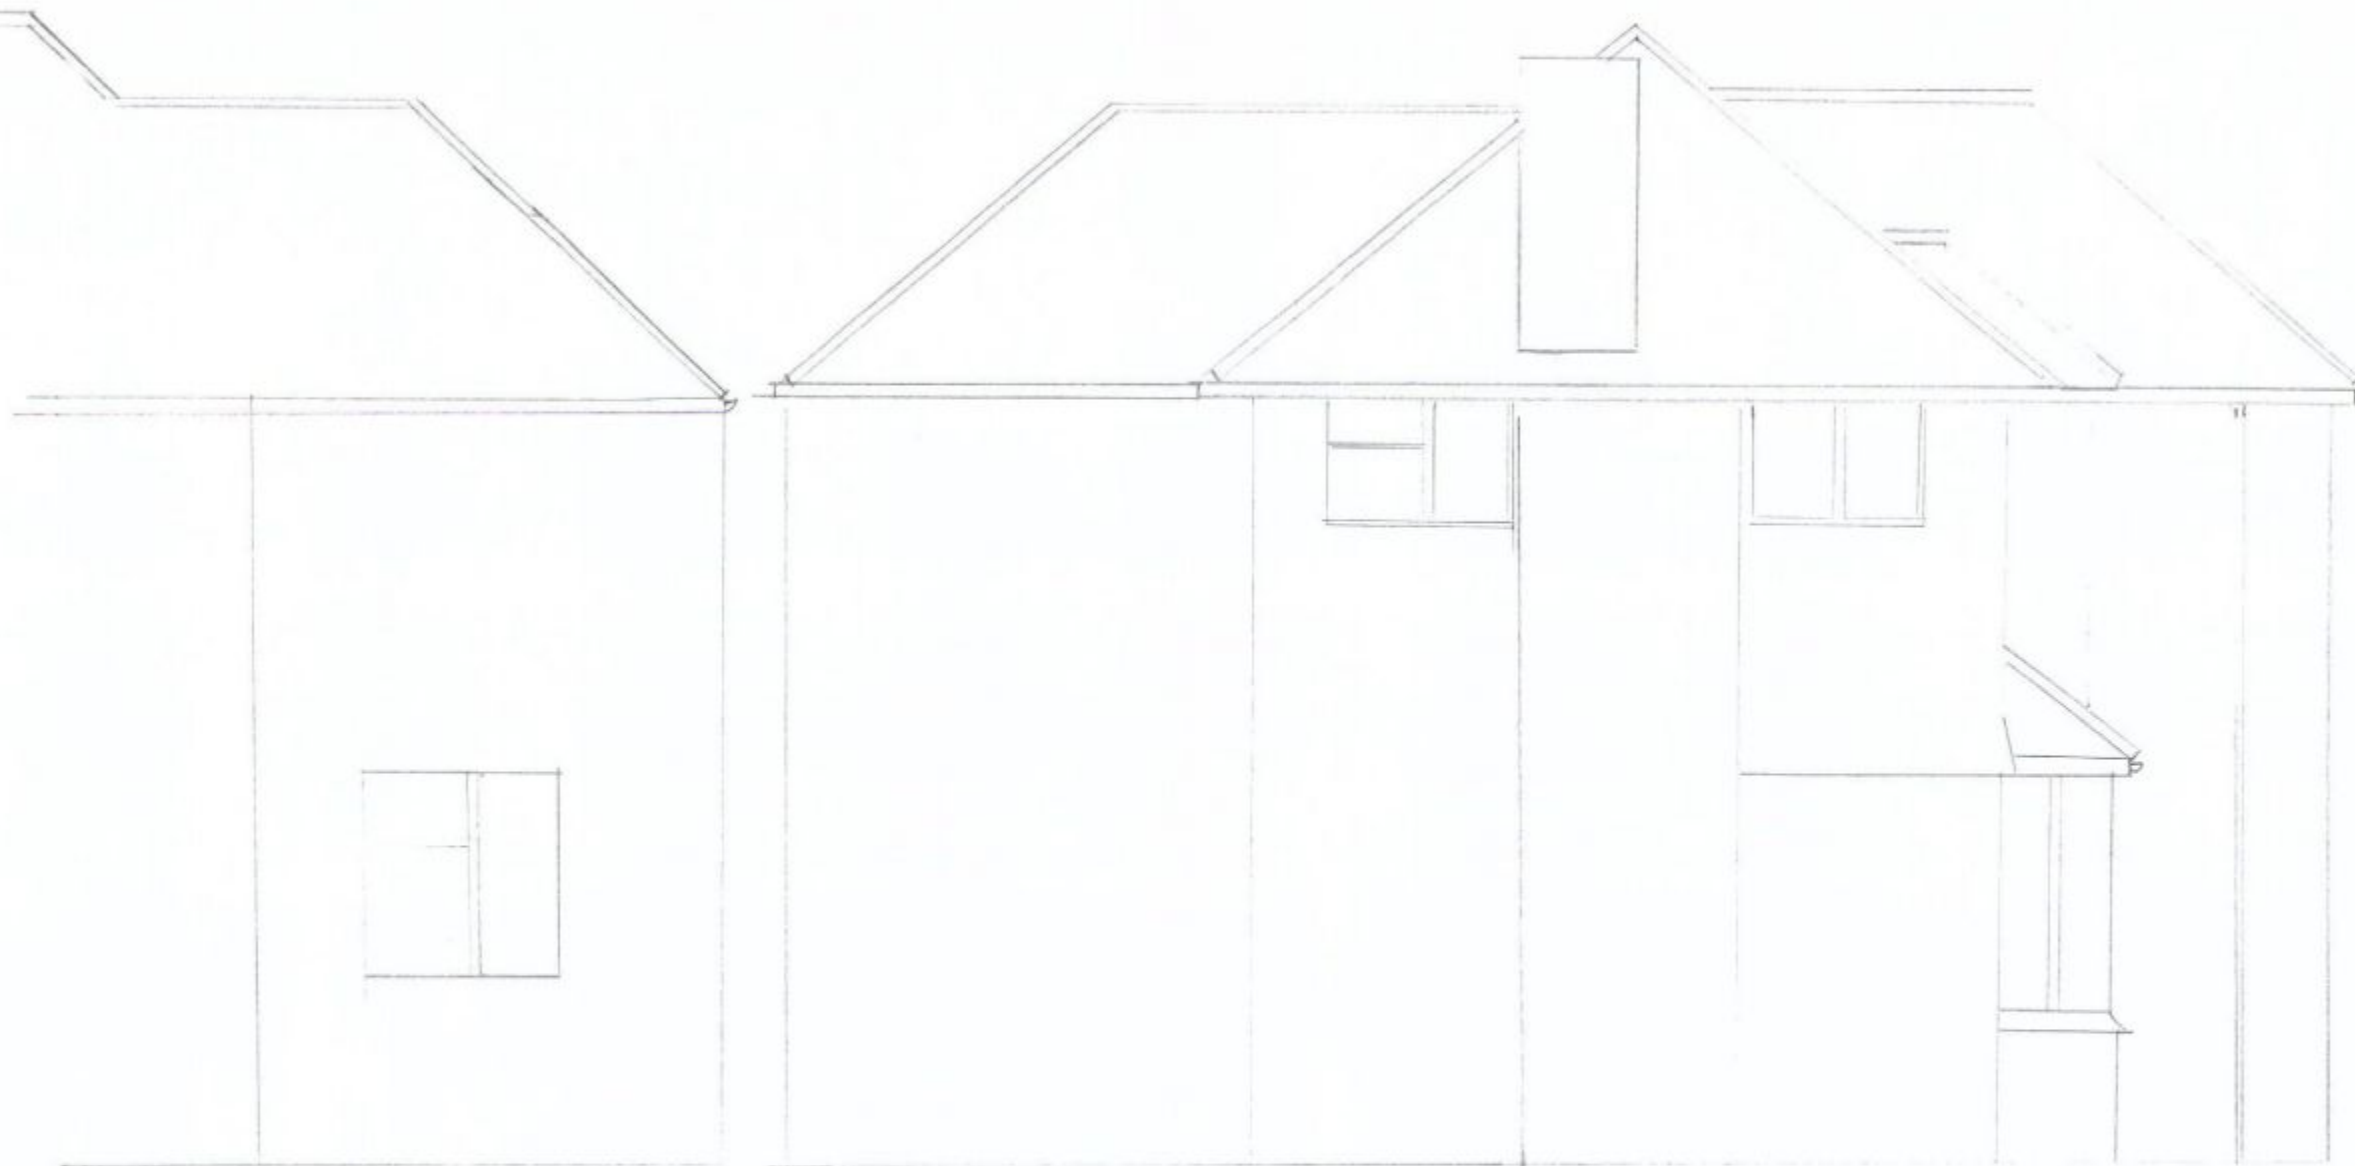

PROPOSED SIDE ELEVATION

PROPOSED SIDE ELEVATION

15 FERNDALE
WATERLOOVILLE
P07 7N2



scale 1 : 50