



for tree
surveying
purposes

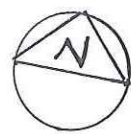

	
project	20 Forest Avenue Cowplain
client	Debtorbook Solutions
title	Tree Survey Plan
dwng no.	BJH.01
scale	1:250
date	August 2012
job no	0577
drawn by	bjh
Bernie Harverson M.Arb. 3 Twickenham Cottages • South Haring • West Sussex • GU31 5PL Tel: 01730 825207 • Mob: 07875 520681 • Email: bernie.harverson@btinternet.com • VAT Reg No. 681 5056 16	



for tree
surveying
purposes

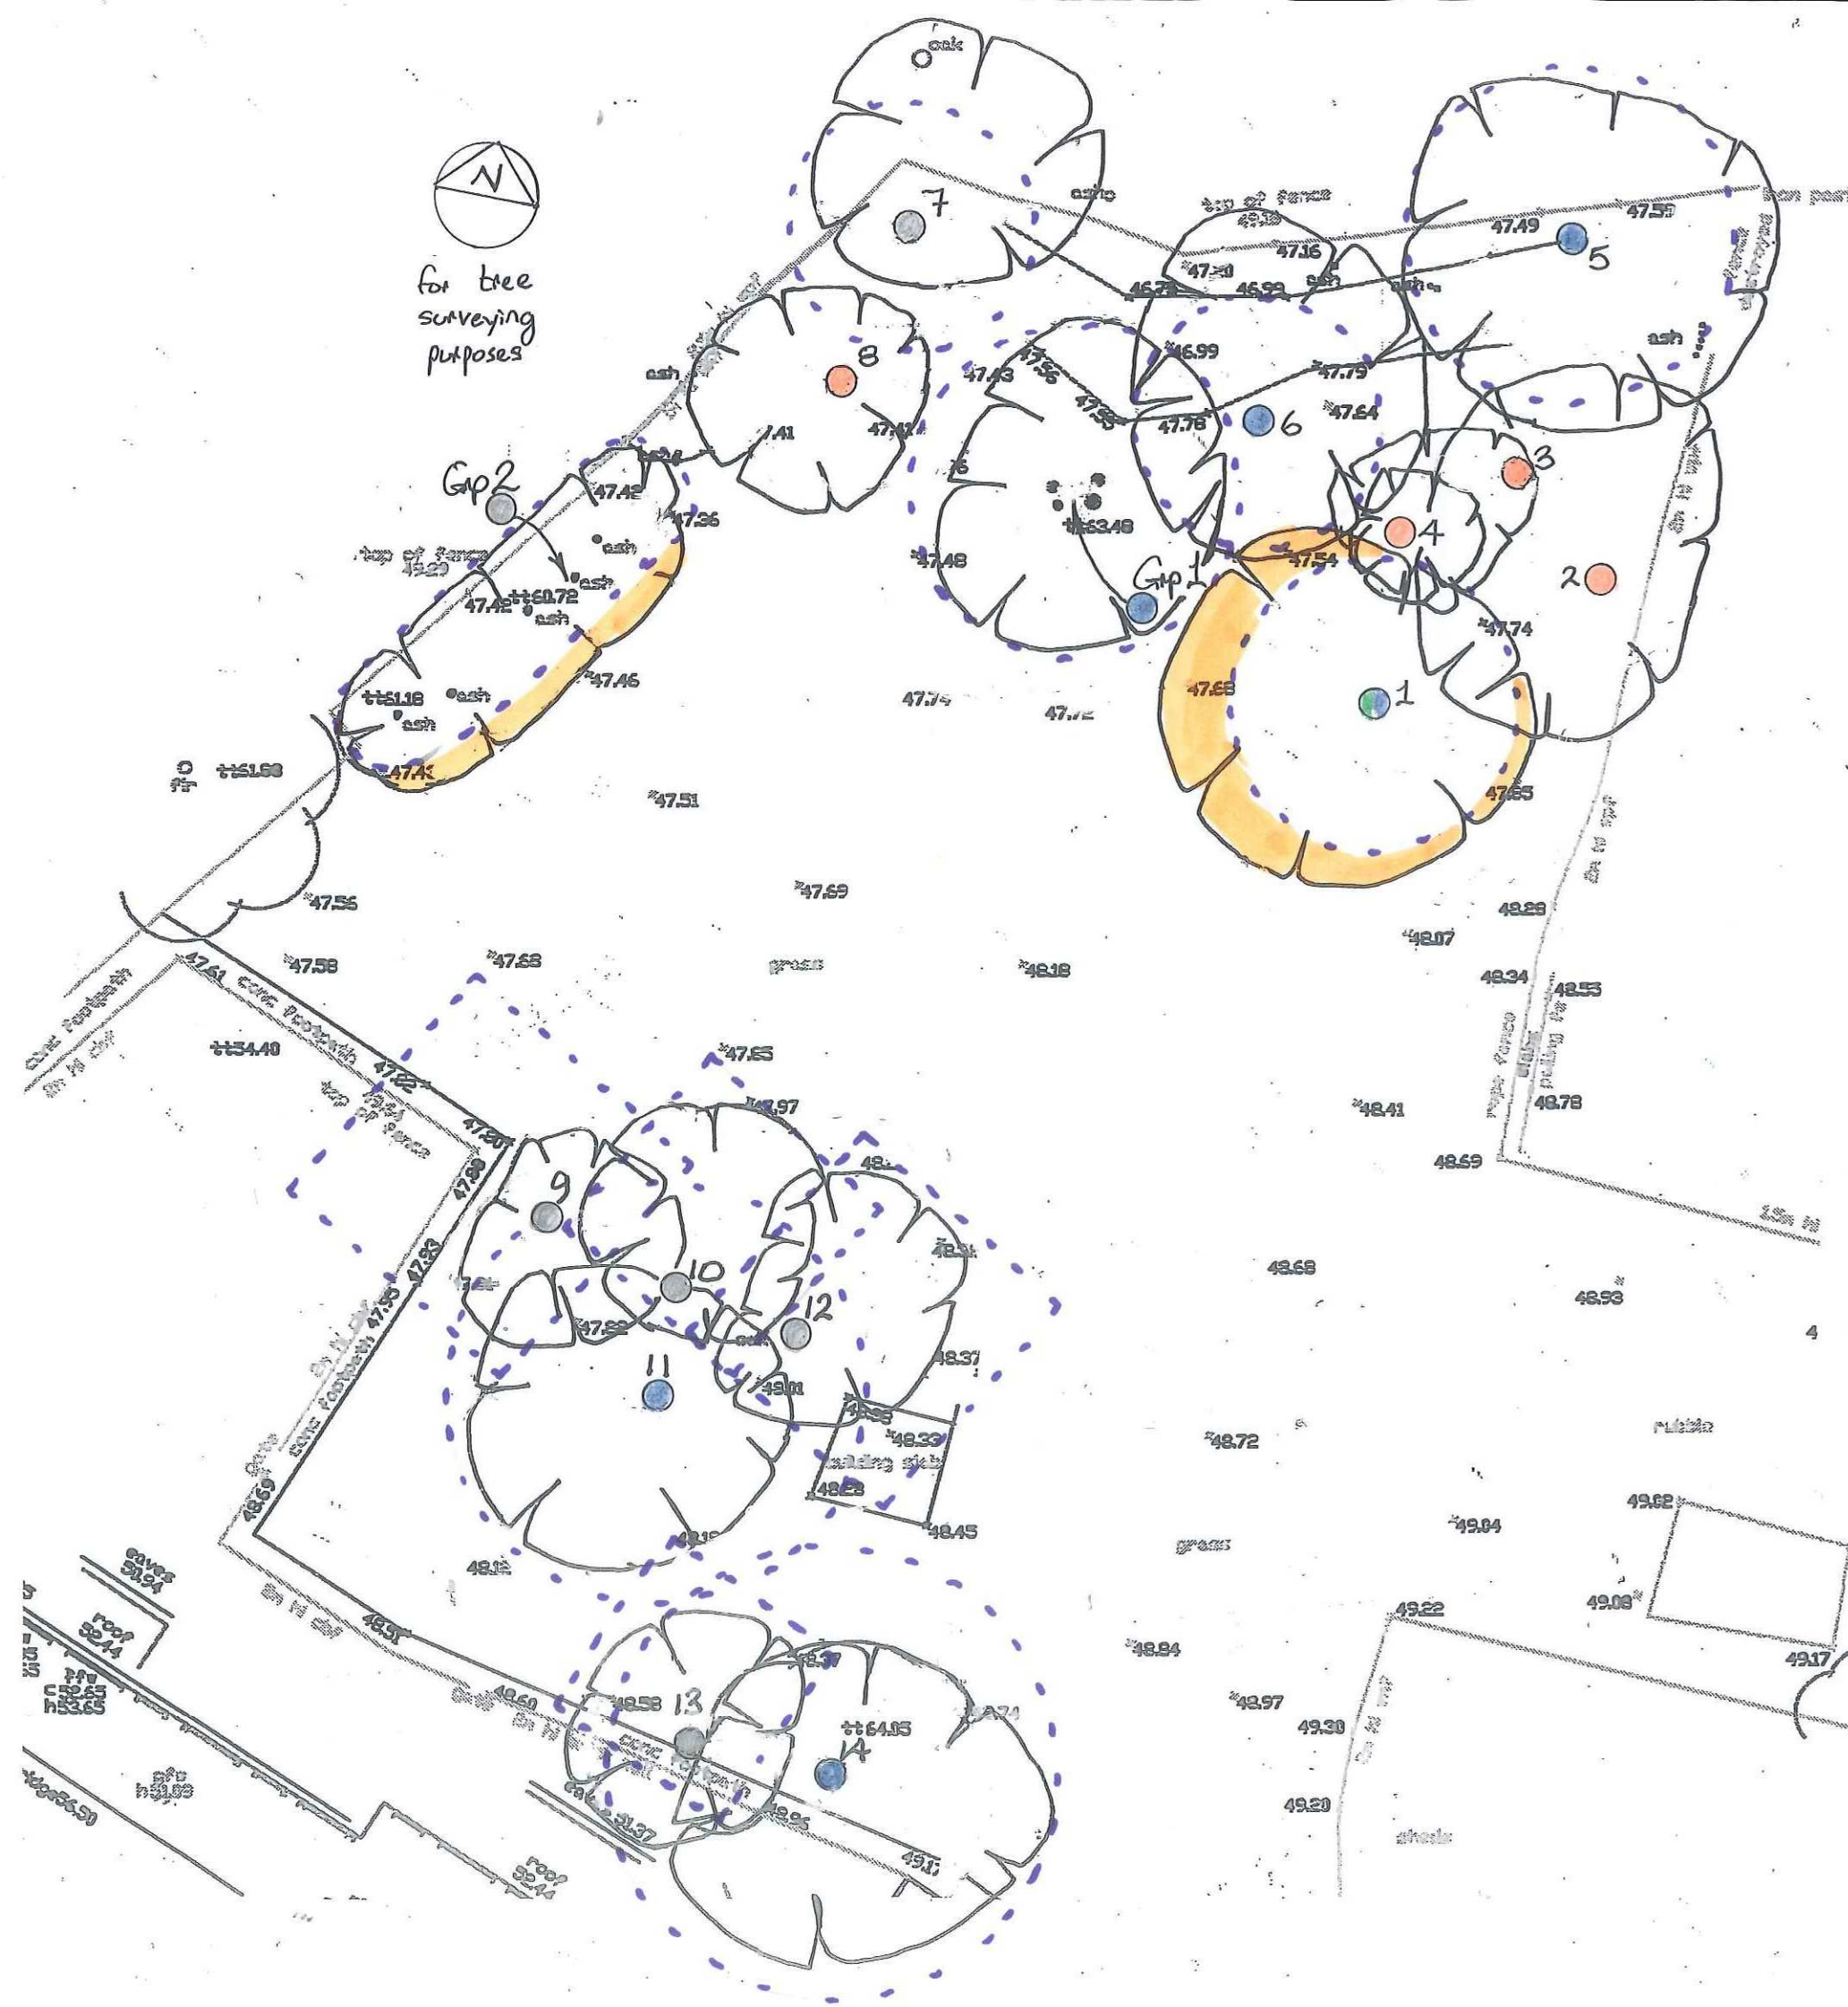

Bernie Harverson
arboricultural consultant

project	20 Forest Avenue Cowplain
client	Debtorbook Solutions
title	Root Protection Plan
dwng no.	BJH.02
scale	1:250
date	August 2012
job no	0577
drawn by	bjh

Bernie Harverson M.Arb.

3 Foxcombe Cottages • South Harting • West Sussex • GU31 5PL


tel: 01730 825297 • mobile: 07875 520861 • email: bernie.harverson@virgin.net • VAT Reg No. 881 5056 16


Key:



- = Root Protection Area in accordance with BS5837 recommendations.
- = The crown spread exceeds the recommended RPA – it will therefore be necessary to either increase the RPA to encompass the full crown or alternatively undertake facilitation pruning works

N.B. - these options are only applicable if the tree is to be retained.

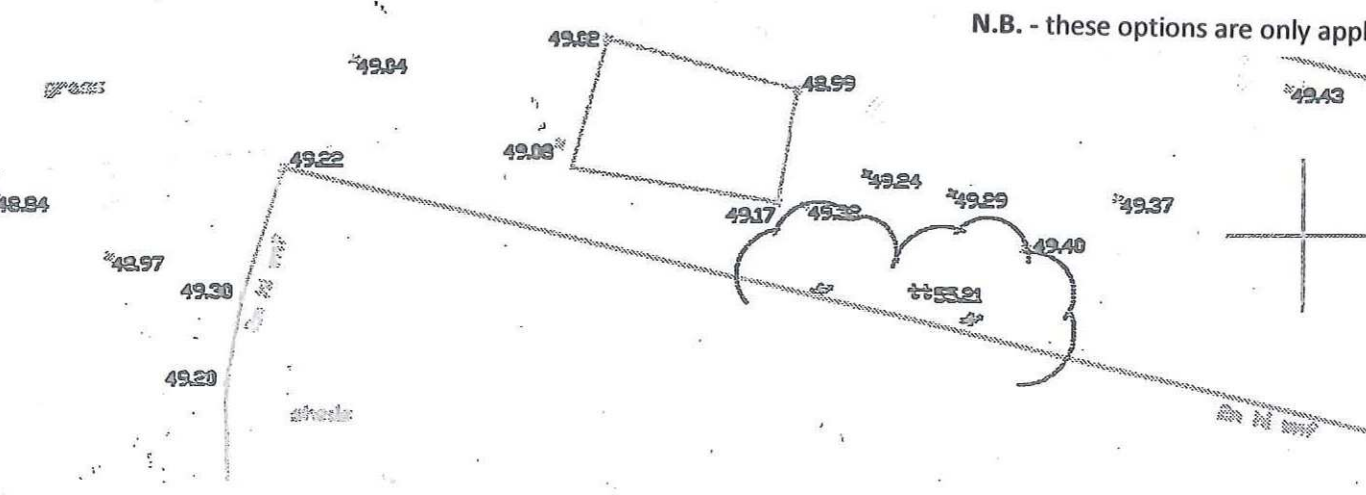

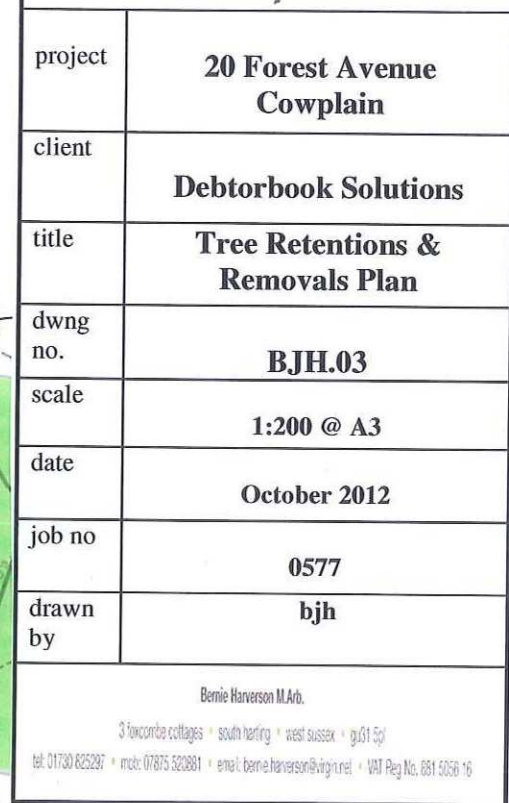

project	20 Forest Avenue Cowplain
client	Debtorbook Solutions
title	Tree Protection Plan
dwng no.	BJH.04
scale	1:200 @ A3
date	October 2012
job no	0577
drawn by	bjh

Bernie Harverson M.Arb.
3 Foxcombe Cottages • South Harting • West Sussex • GU31 5PL
Tel: 01730 825297 • mob: 077875 50381 • email: bernie.harverson@virgin.net • VAT Reg No. 891 5056 16

