


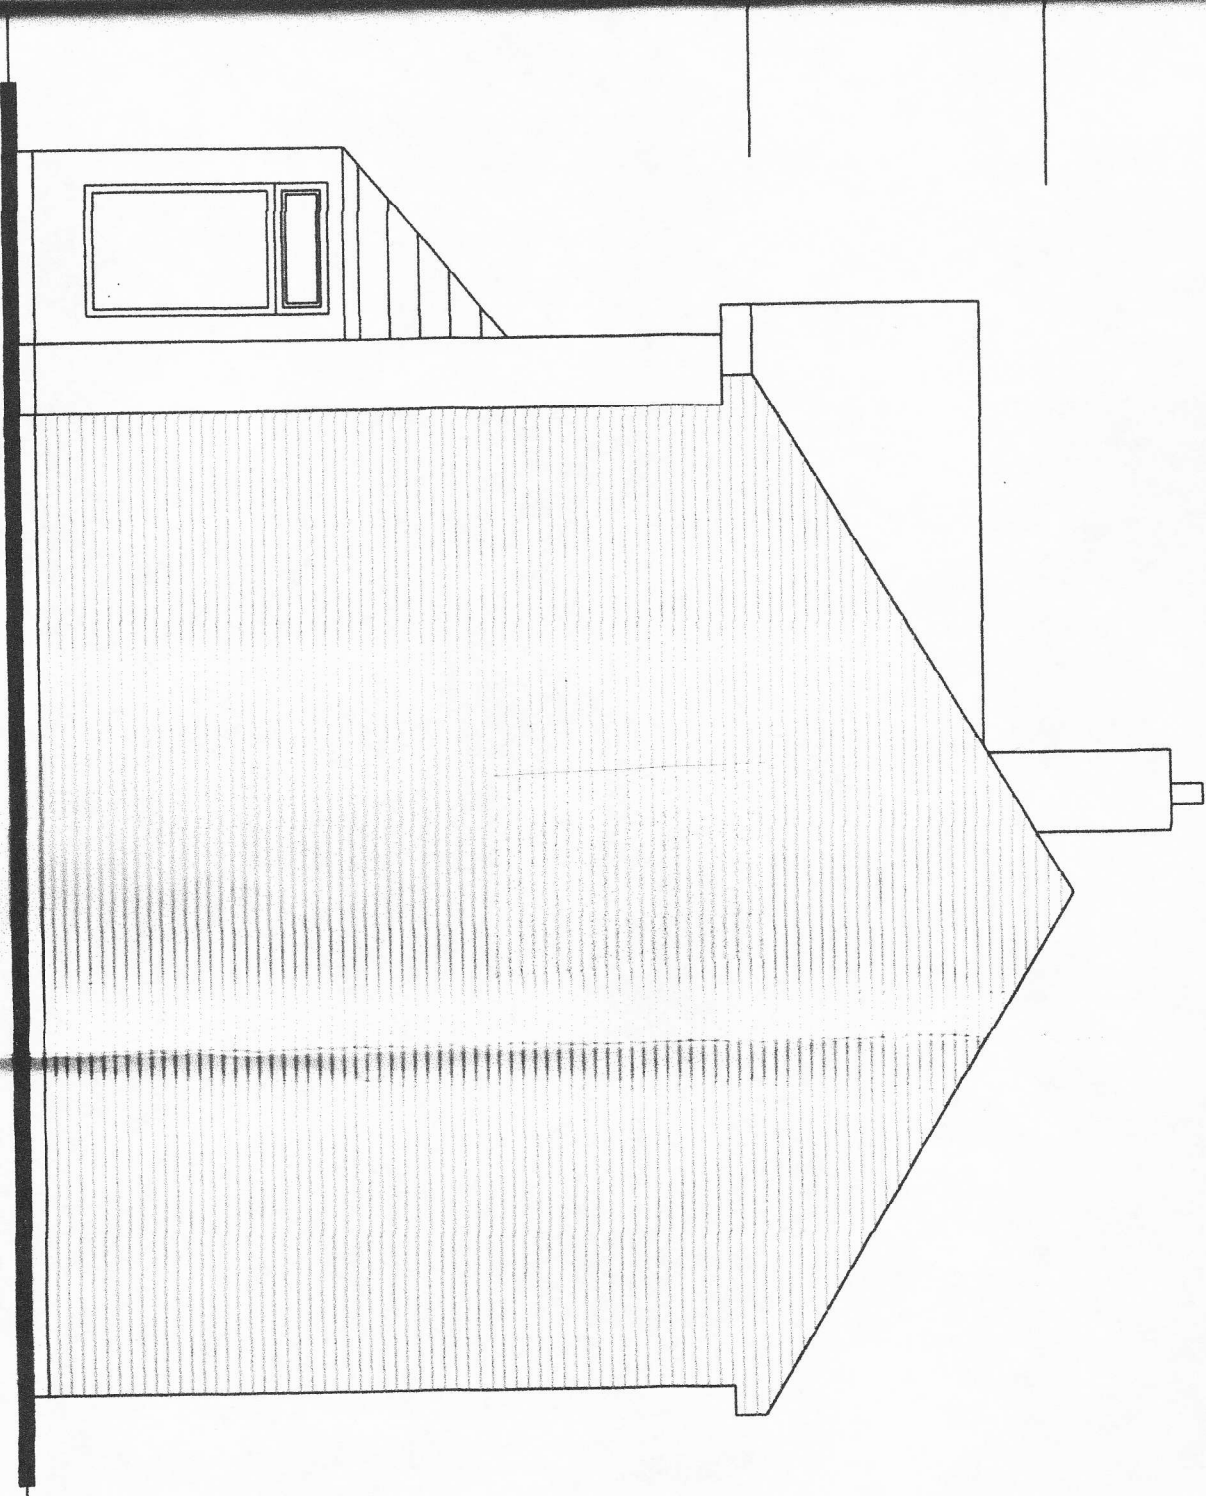

SCALE 1:50

Proposed Side Elevation