




REV	DATE	AMENDMENTS	DRAWN	CHECKED
#	Aug 10		JB	JL

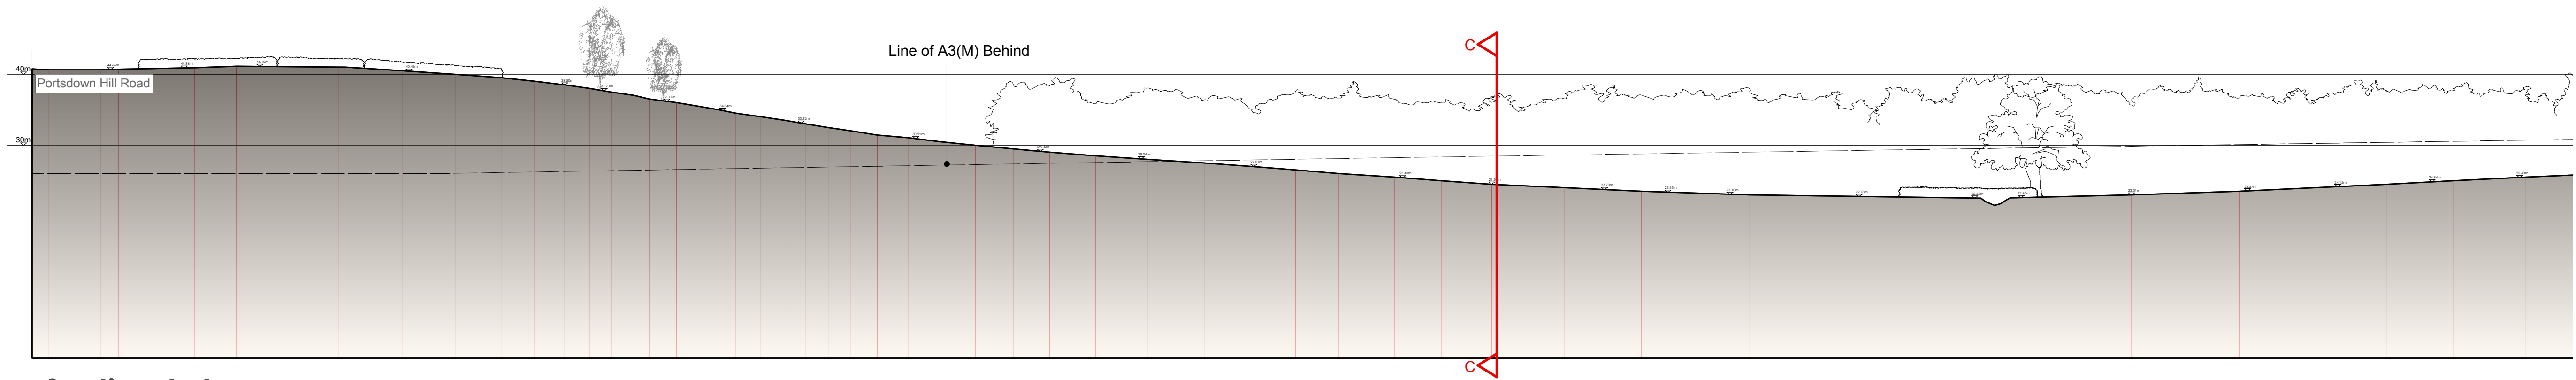


Section A-A

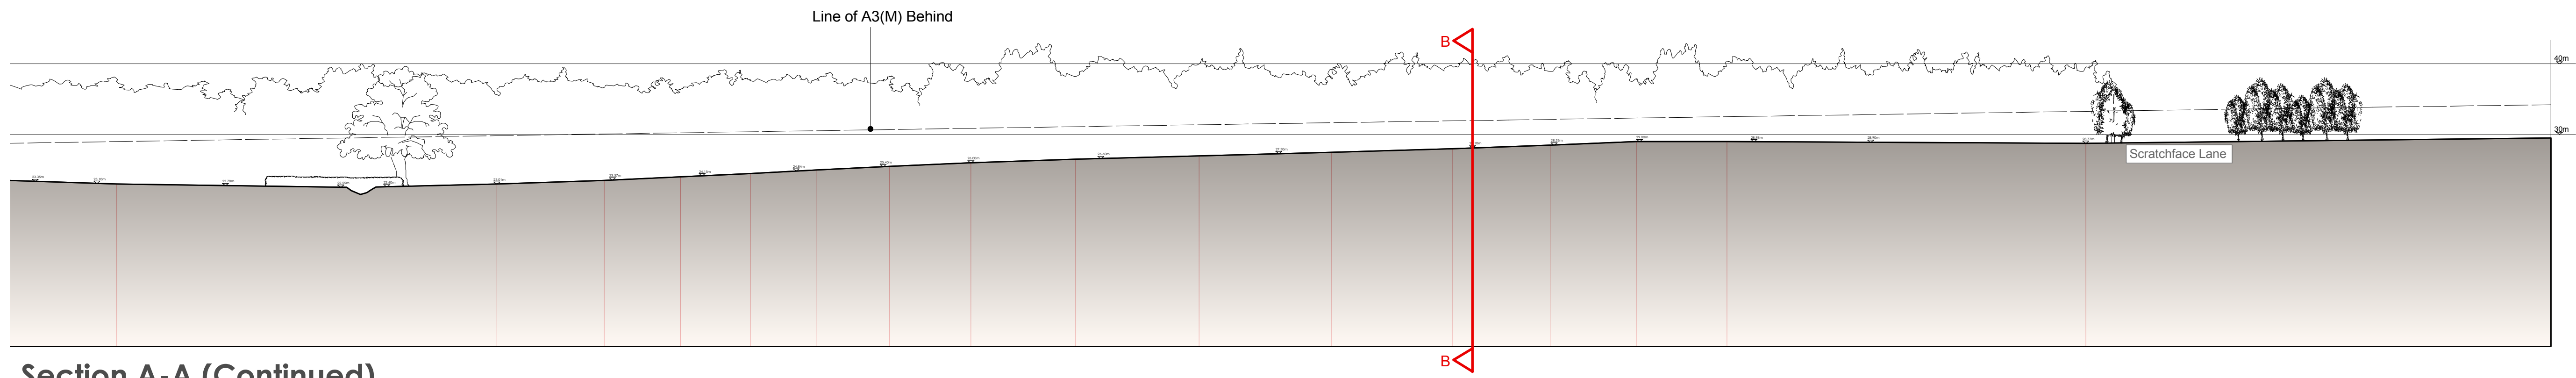


Section A-A (Continued)

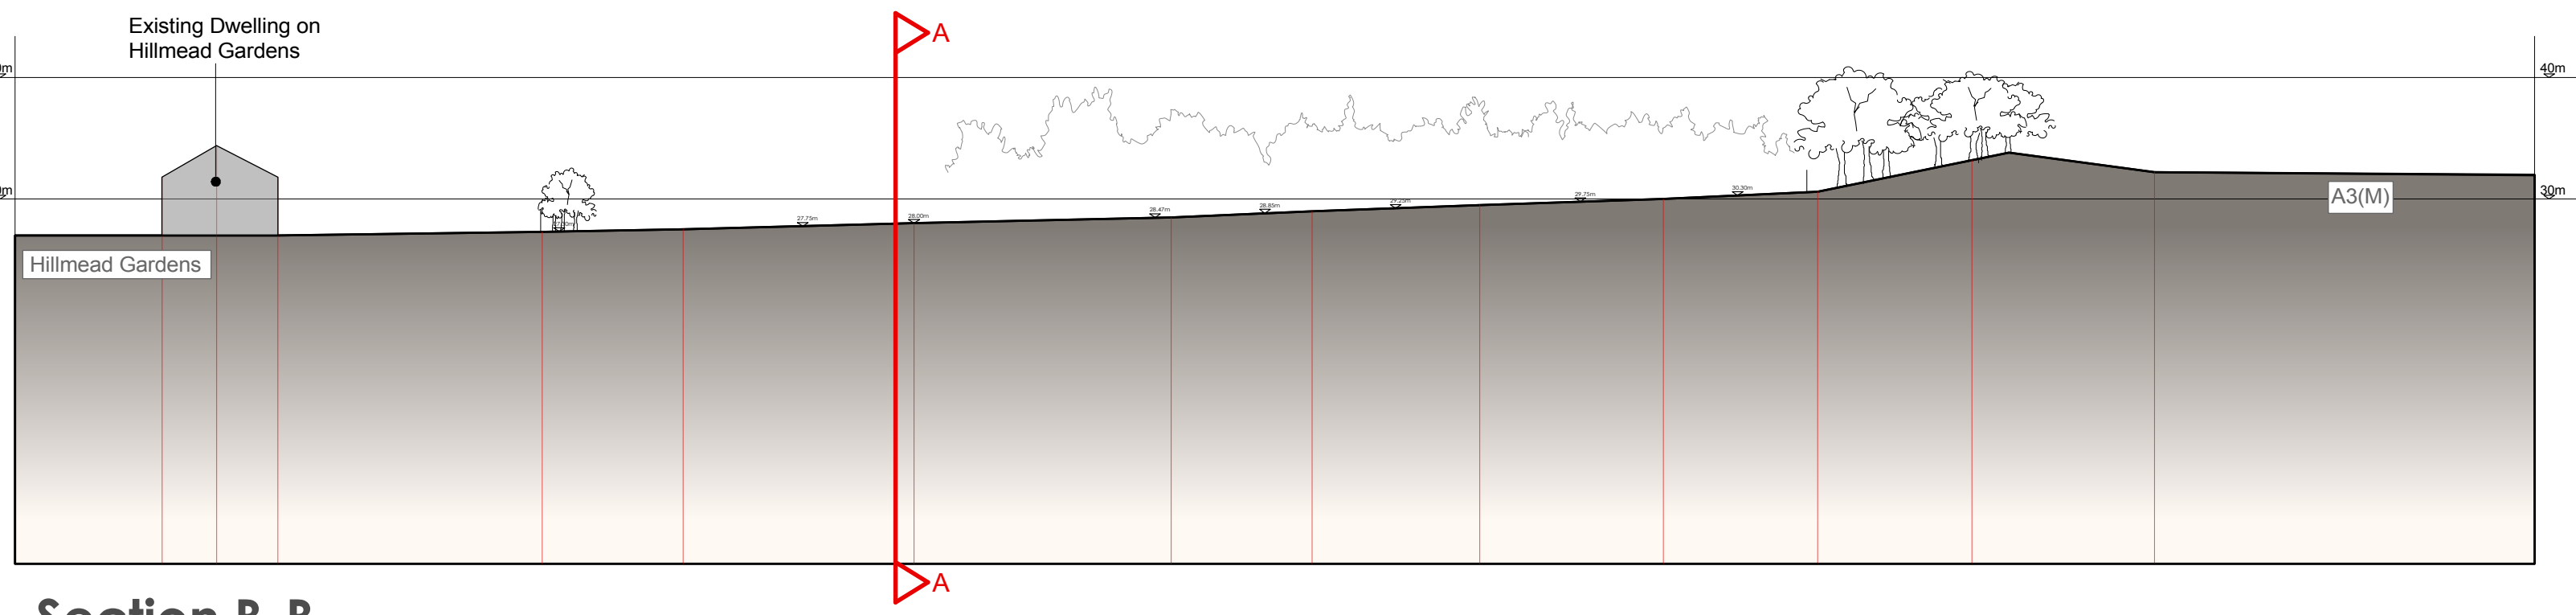

Section B-B

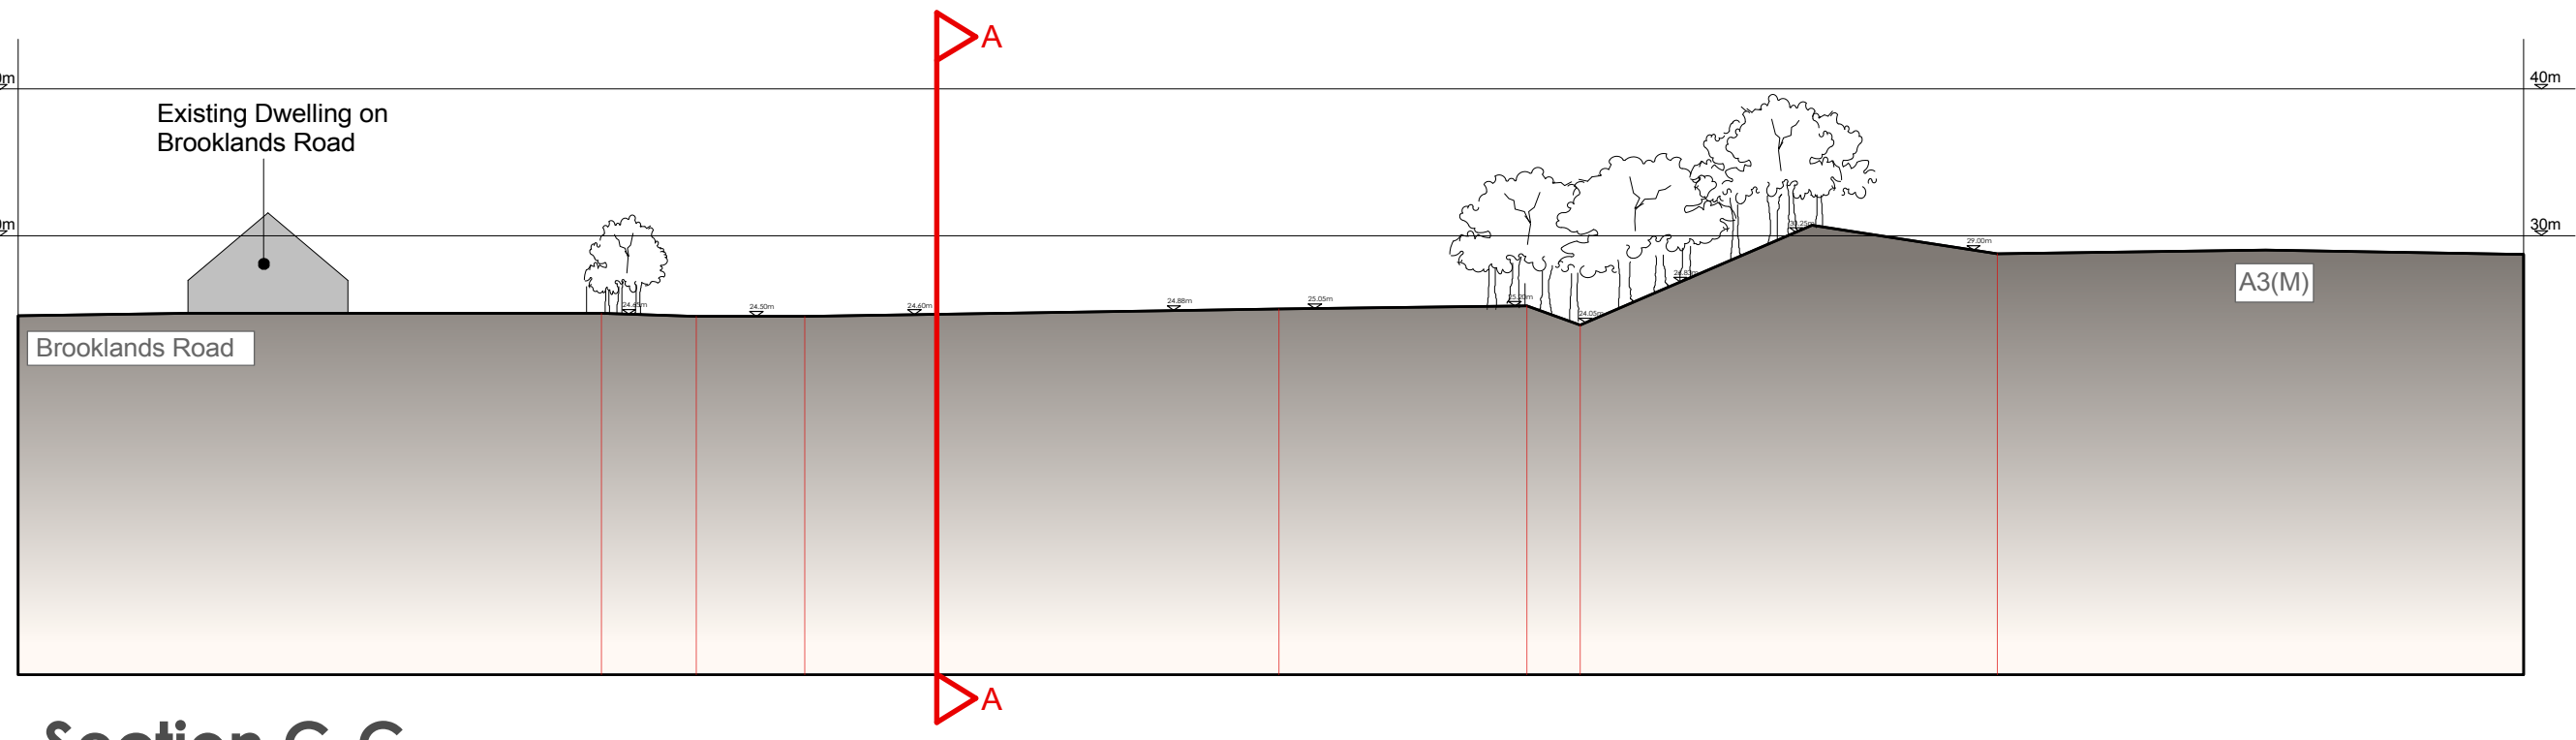

Section C-C

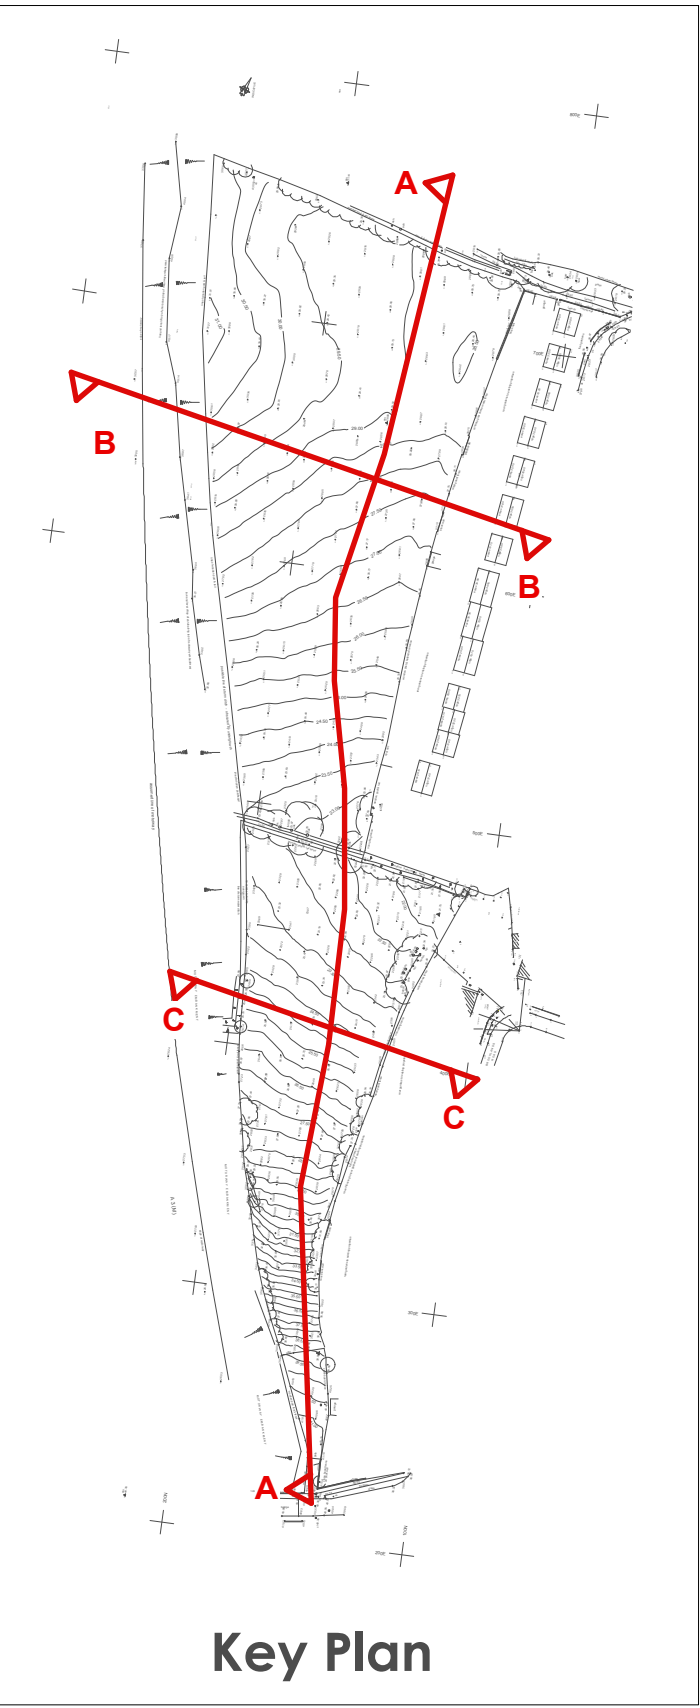

CLIENT: Crayfern Homes

PROJECT: Land off Scratchface Lane, Bedhampton

DRAWING: Site Sections - Existing

SCALE: 1:500 @ A1 DWG NO: 9982/ S02

DATE: Aug 10 REV: #



● Grosvenor Court, Winchester Road, Ampfield, Winchester, Hants, SO51 9BD
Tel: 01794 368 698 Fax: 01794 368 637
○ Market House, Commercial, Wincoburn, Dorset, BH21 1LL
Tel: 01202 840405 Fax: 01202 840406
○ St Mary's House, 40 London Road, Newbury, Berkshire, RG14 1LA
Tel: 01356 40184 Fax: 01356 41469

LAND OFF SCRATCHFACE LANE, BEDHAMPTON -
SITE SECTIONS - EXISTING
1:500 (@ A 1)