


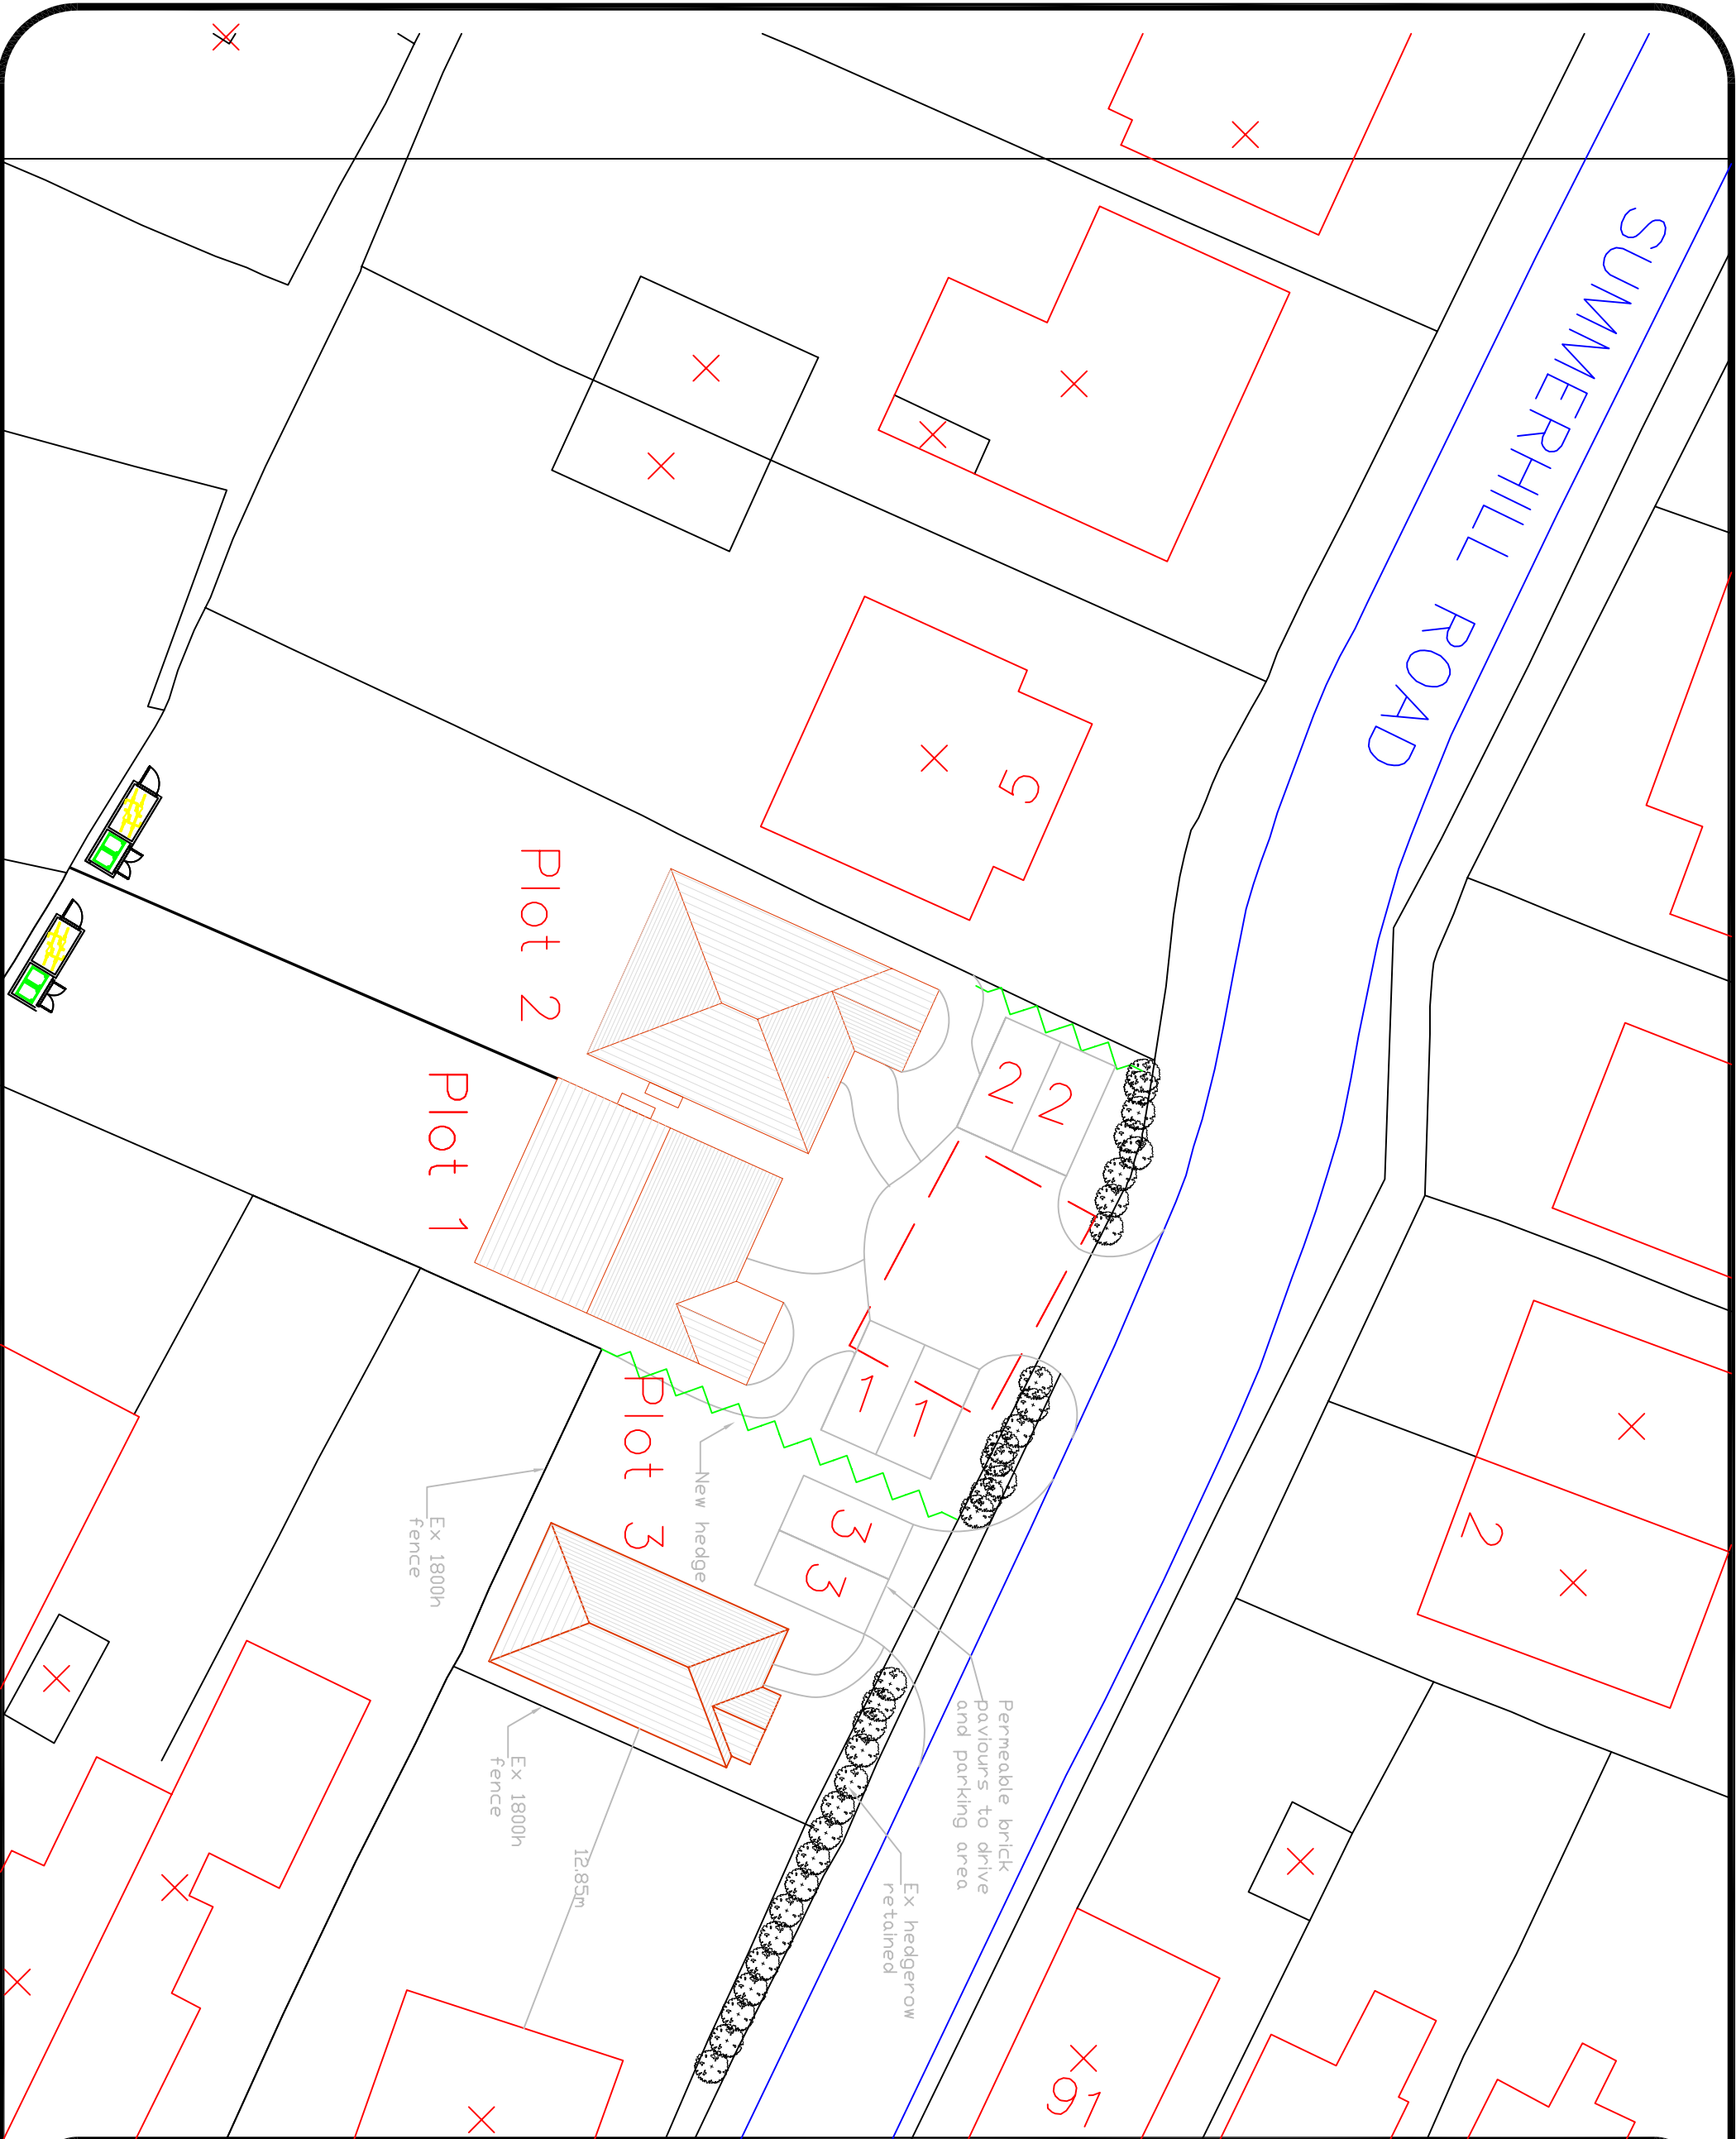

General Notes

No.	Revision/Issue	Date

From Name and Address
STEPHEN JUPP MRTPI
CHARTERED TOWN PLANNER
348 CHICHESTER ROAD
BOGNOR REGIS
PO21 5BX
T: 01243 823113
E: stevejuppi@planning-solutions.co.uk

Project Name and Address
Landscape Plan
1no Detached House
R/O 89 London Rd
Cowplain

Project	OTH/	Sheet
Date	11.05.2012	8
Scale	1:250 @ A3	