
HAVANT BOROUGH COUNCIL
DEVELOPMENT CONTROL
27 SEP 2010
RECEIVED

Front (South)

APP/10/0669

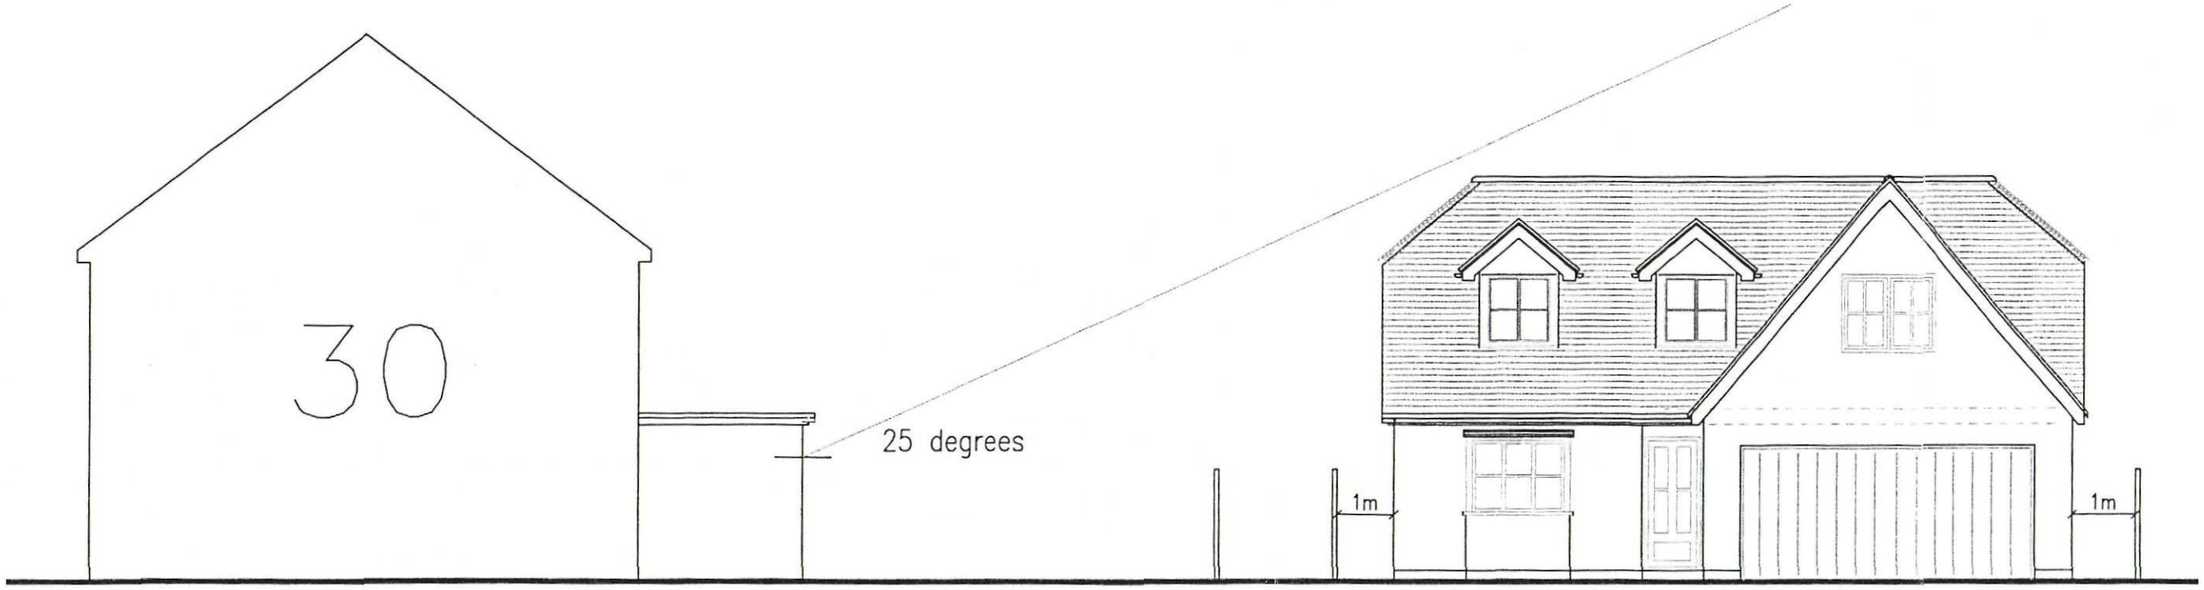

Front (South)

Client
Powell Homes Ltd

Project
Proposed Chalet Bungalow
St Johns Ambulance Site
Emsworth

Title
Relationship with neighbours

PROJECT	DRAWING
OTH/5/10	09A

scale	date	drawn
1:100 @ A3	14.09.10	SJ

STEPHEN JUPP
CHARTERED
TOWN
PLANNER