



West Elevation Scale 1:100 at A1

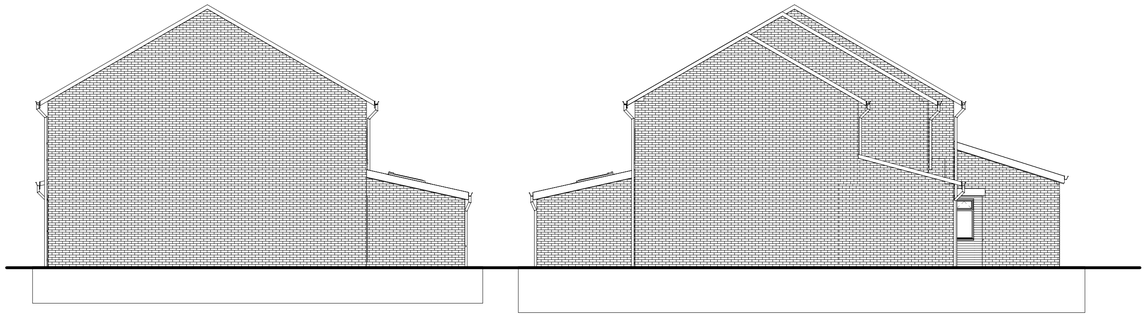

East Elevation Scale 1:100 at A1

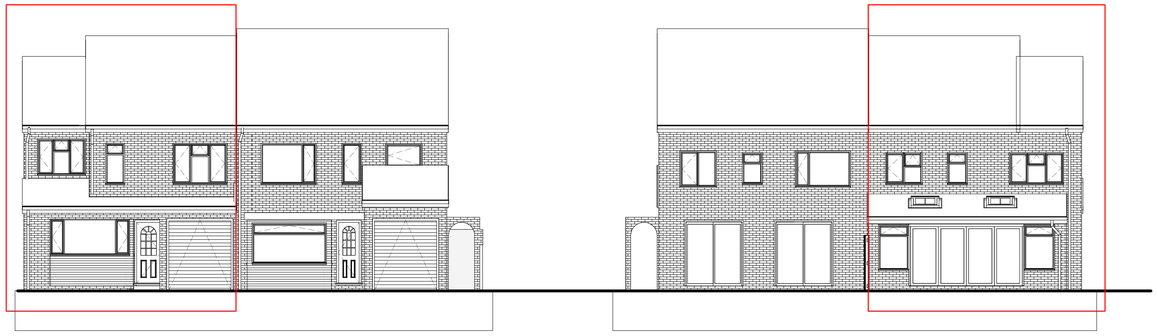

North Elevation Scale 1:100 at A1



South Elevation Scale 1:100 at A1



Front View



Front View




Front View




Front View



Rear View

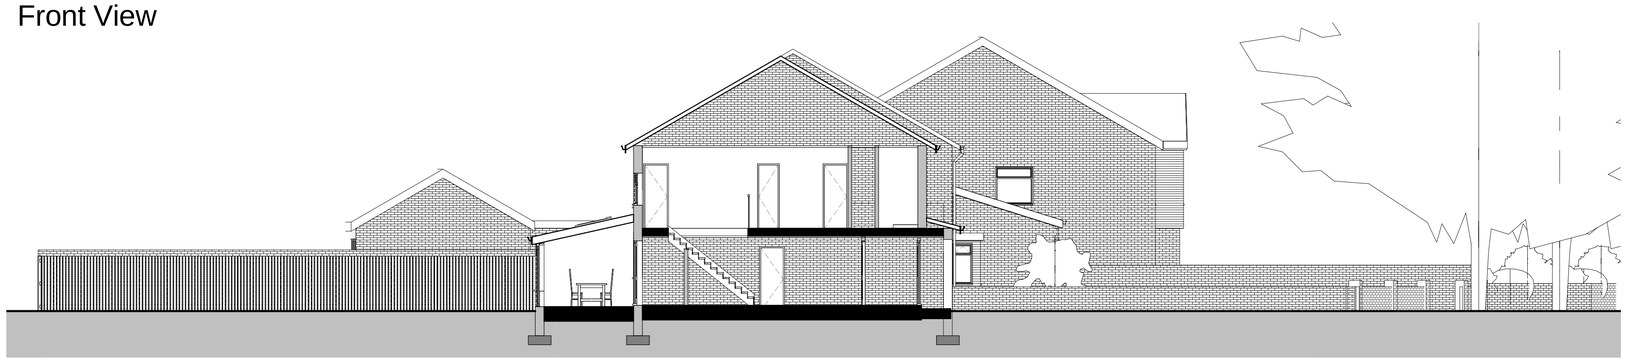

Site Sections Scale 1:100 at A1

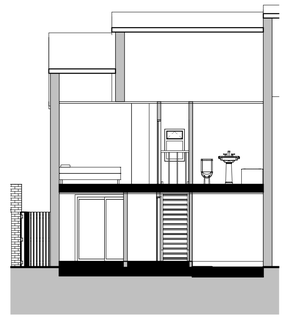


IJ Murray Associates

www.ijma.co.uk

IJ Murray Associates
173 Havant Road
Hayling Island
Hampshire
PO11 0LF
Phone 02392469004
Mob 07779 246915
e-mail ian@ijma.co.uk



These drawings are for planning and building regulation purposes only and are not for construction. All dimensions should be checked on site before work commences


| No. | Description | Date |
|---|---|---|
| | | |

Mr Day
99 Station Road
Hayling Island

# Elevations and Views and Sections

| | |
|---|---|
| Project number | Project Number |
| Date | Issue Date |
| Drawn by | Author |
| Checked by | Checker |

A102 v9

Scale: As indicated

17/01/2012 13:45:56