
PERMIT


NOTES:
This drawing has been produced solely for PLANNING/DESIGN.
Do not Scale from this Drawing except for planning purposes.
This drawing is the copyright of MF Designs Ltd.

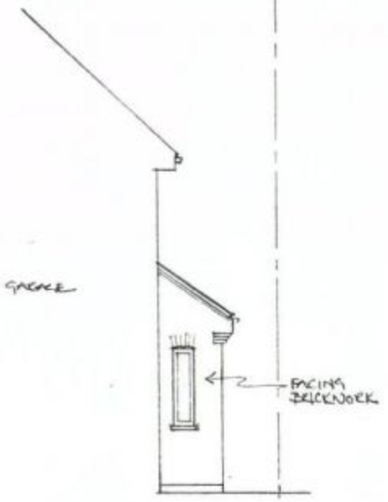


North



South

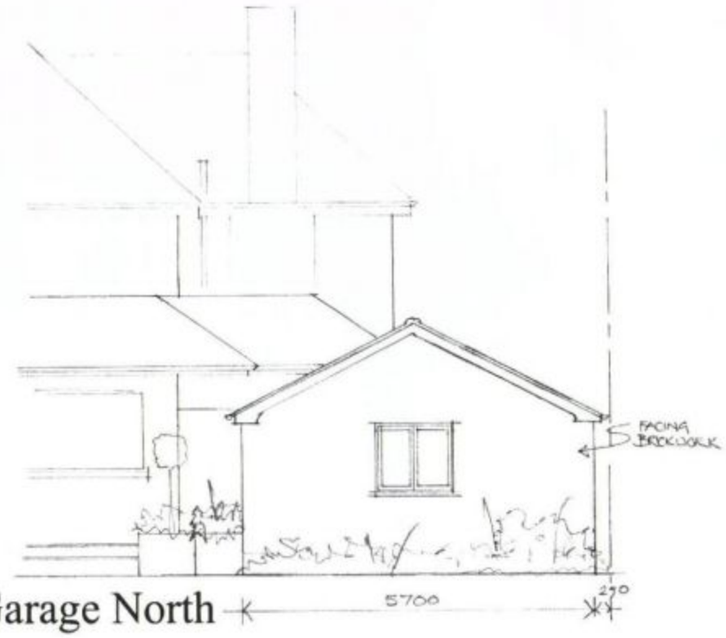


Garage North

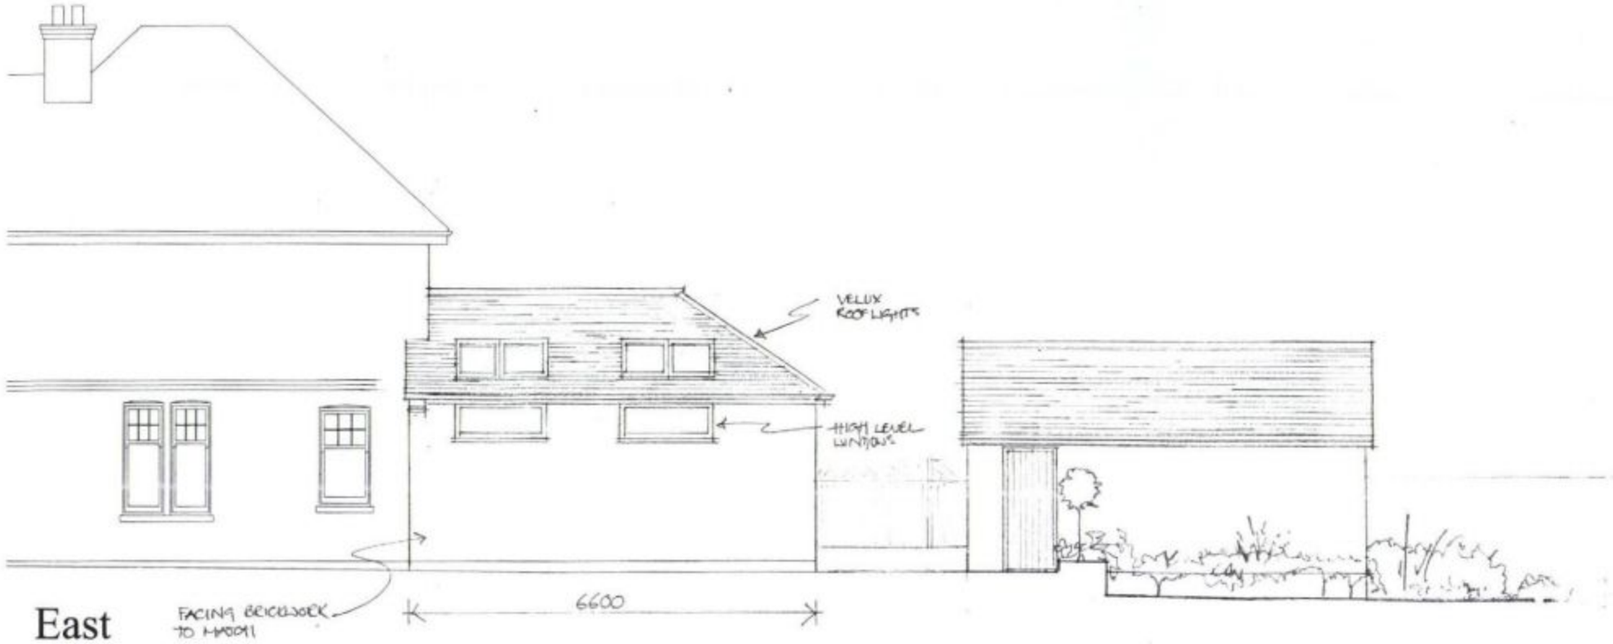

East

HAVANT BOROUGH COUNCIL
20 OCT 2011
RECEIVED

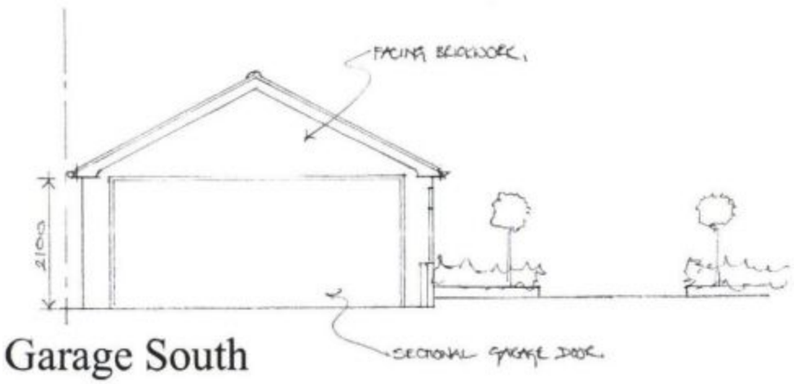

Garage South

EXTENSION, ALTERATIONS & REPLACEMENT DETACHED GARAGE
20 St Georges Avenue, Warblington. Havant. PO9 2RX

B: 18-10-11 – GARAGE REVISION.
A: 06-09-11 – ROOF / FAMILY WIDTH / SOUTH.

mf designs ltd
Chartered Architects
12 Wensley Gardens • Emsworth • Hampshire • PO10 7RA
Director: Martin Farrer RIBA • Co Registration No.4507379
t 01243 377766
e admin@mfdesigns.org.uk

Date: July '11
Scale: 1:100
Job No: 3021
Drg No: 005 B