PERMIT

178

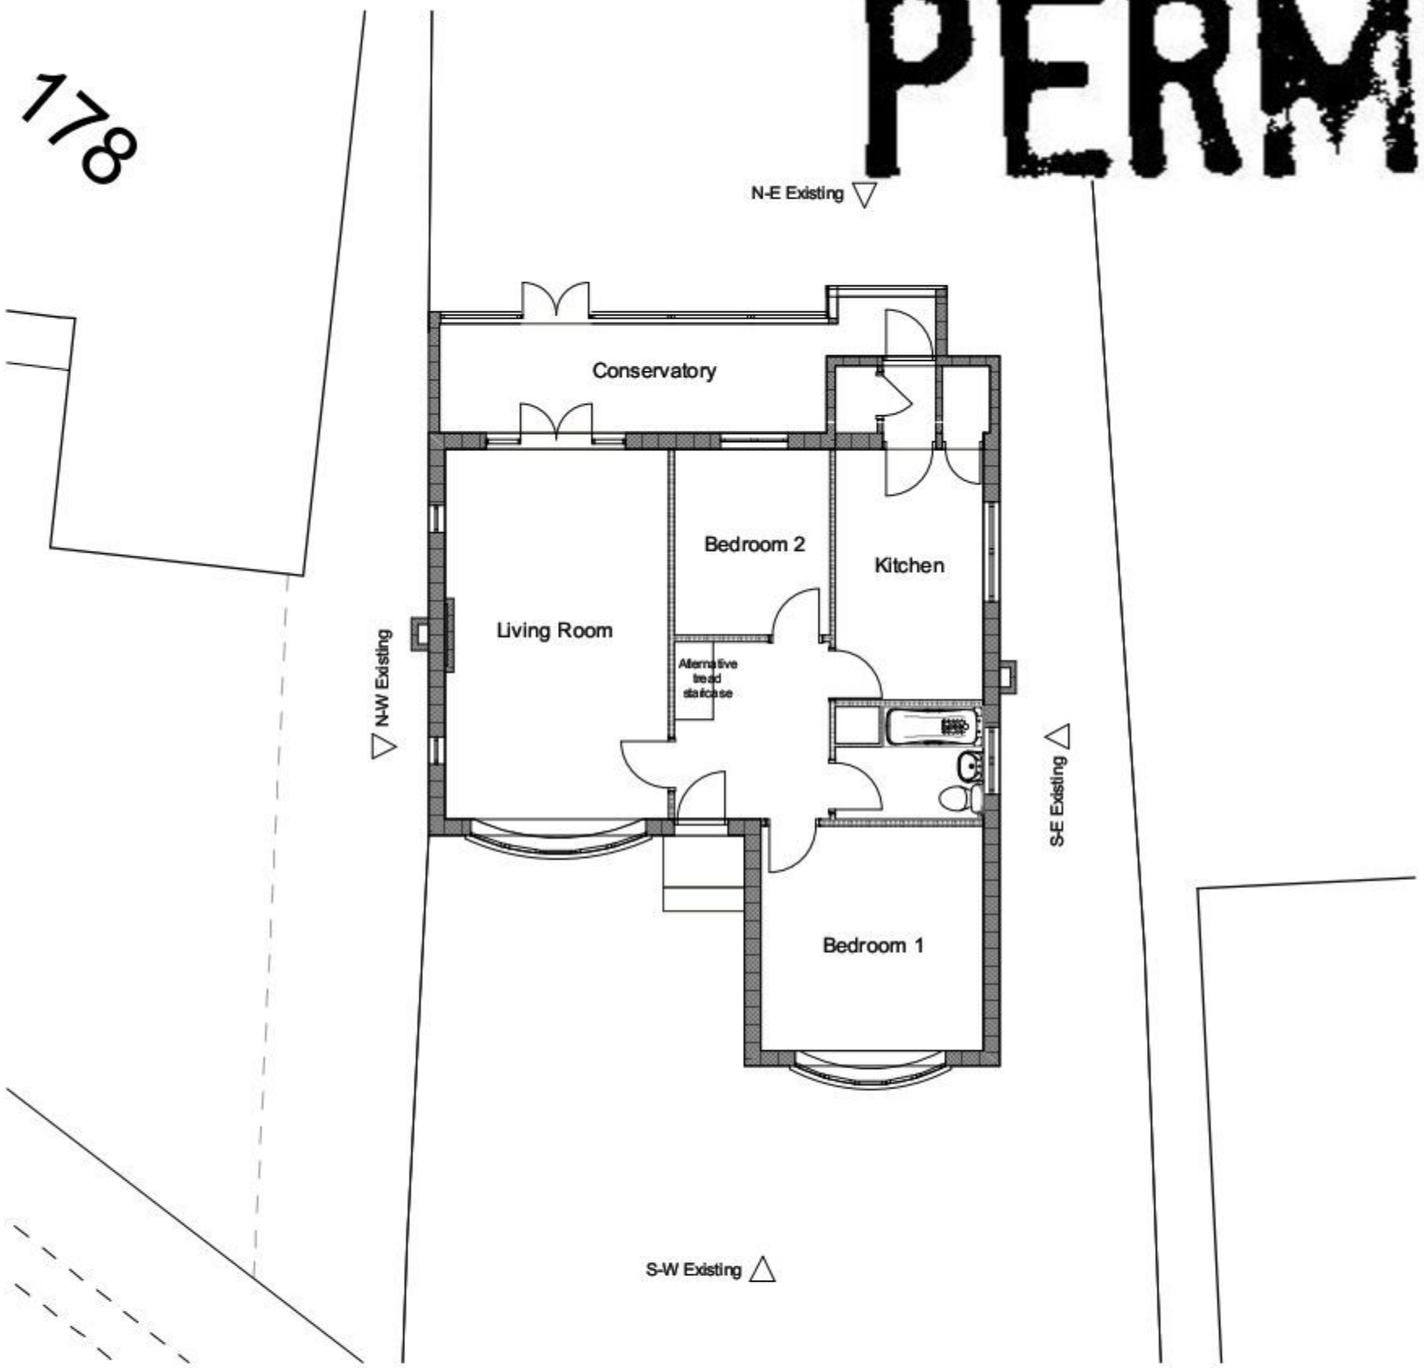

Existing Ground Floor 1:100

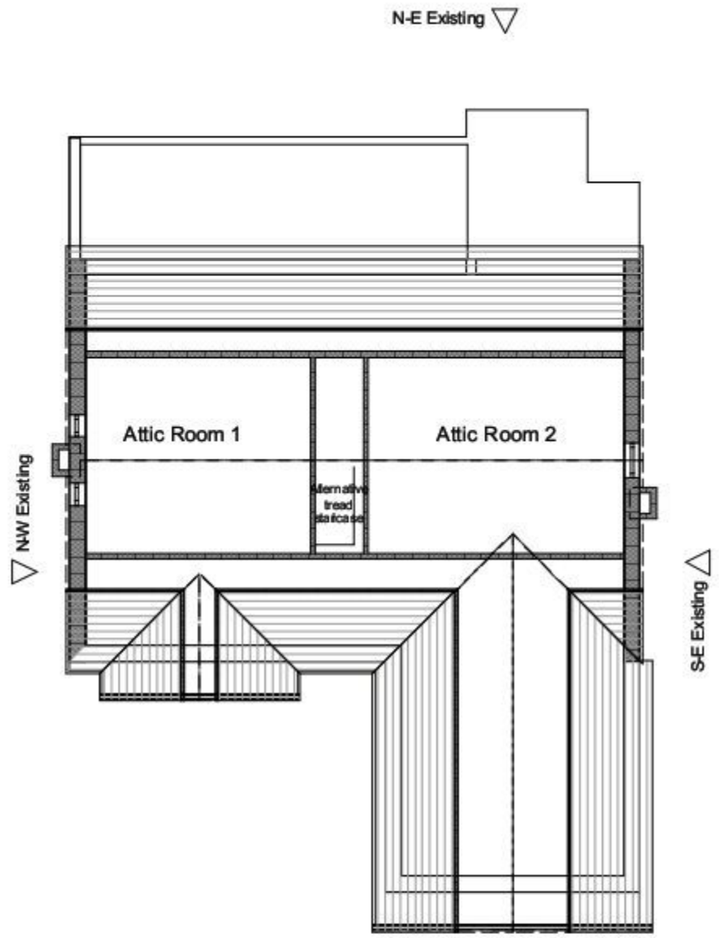

Existing First 1:100

revisions &notes: A | 13.07.11 | HB | Issued for Planning

0 100mm @A3

Note: All dimensions to be checked on site by the contractor before fabrication and erection. Figured dimensions to be taken in preference to scaled dimensions. This drawing is the copyright of the architects and must not be reproduced or used without their express consent, except for the purposes of a planning application. Electronic issue of this drawing to be confirmed by paper hard copy only.

project: Mr Ergen & Miss Alderslade
Residential Development
176 The Dales
Wiley, Waterlooville

drawing name: Existing Floor Plans

status: PLANNING
date: July 2011
scale: 1:100 @A3
drawn: HB

pwparchitects
81 South Street, Havant, Hampshire PO9 1BZ
t: 023 9248 2494 f: 02392488 1152
e: design@pwp-architects.com w: www.pwp-architects.com

Project No. 4863 drawing No. 1201 rev A