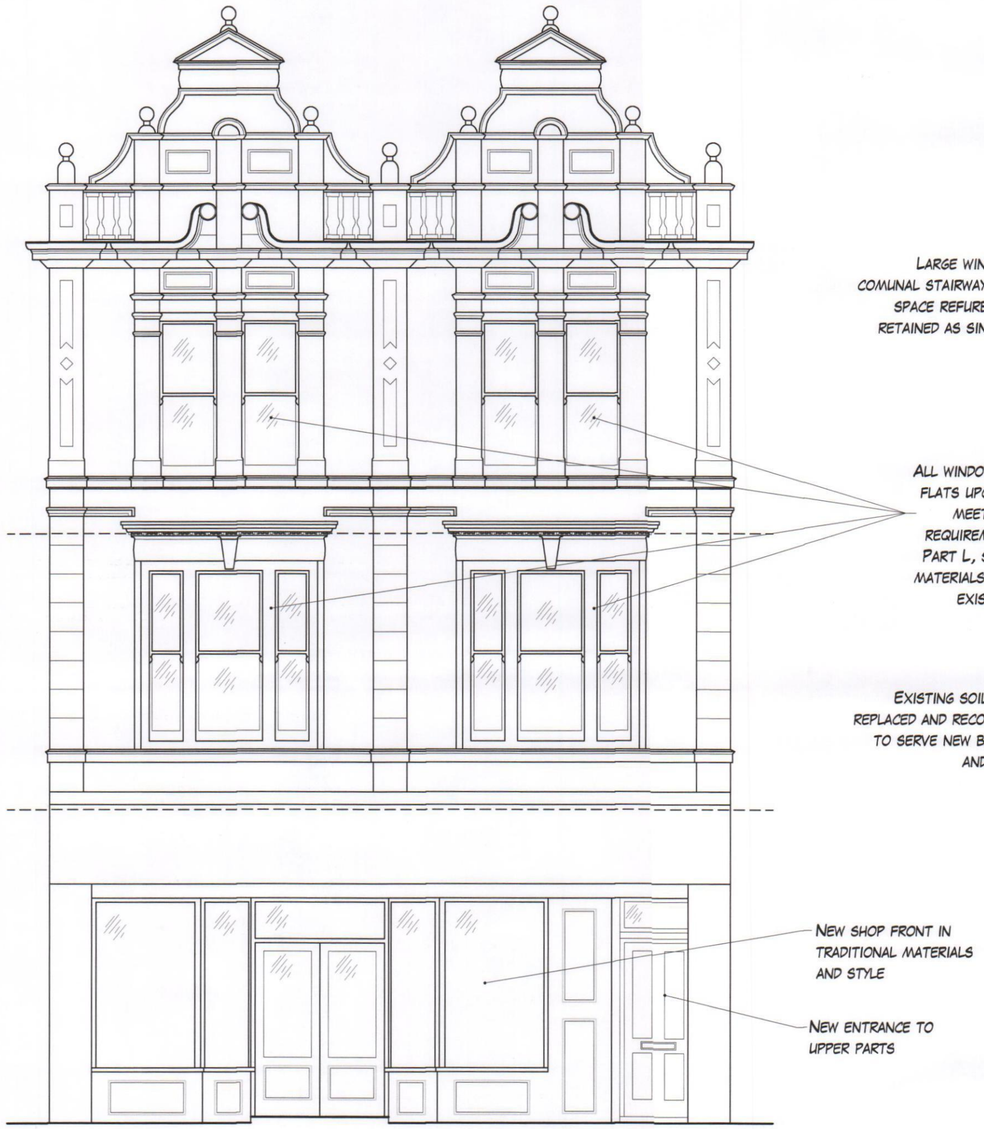

Front elevation as Proposed 1:50



Rear elevation /part section as Proposed 1:50

0 1 2 3 4 5 METRES

SCALE AT 1:50

HAVANT BOROUGH COUNCIL
DEVELOPMENT CONTROL
11 AUG 2011
RECEIVED

DRAWN BY: KL

CHECKED BY: PMB

This drawing has been produced for a particular purpose. To ensure that this purpose is fulfilled and a high quality project is achieved, please observe the following:

- All dimensions shown are to be checked on site before work commences.
- Any discrepancies or errors found on this drawing MUST be reported to its originator immediately, to comply with any insurance or guarantees.
- All goods, materials and workmanship are to comply with the current Building Regulations and any other requirements as the local/statutory authorities' enforcement officer may consider necessary.

IF IN DOUBT ABOUT ANY ELEMENT OF THIS DRAWING, CALL SPITFIRE

REVISIONS:
A - JUNE 2011 - REVISED BIN STORE LOCATION - DJK
B - JULY 2011 - CONVERSION TO A2 AND REAR ELEVATION

CLIENT: SOUTH ALLIANCE INVESTMENTS

PROJECT: PROPOSED CONVERSION TO TWO FLATS 6 WEST STREET, HAVANT

DRAWING: PROPOSED FRONT ELEVATION (REAR UNCHANGED) B

DRAWING NO: 1202.10

SCALE: 1:50 @ A2

DATE: JUNE 2011

© COPYRIGHT SPITFIRE ARCHITECTURAL CONSULTANTS LTD.

22A CORNFIELD ROAD, EASTBOURNE, BN21 4QE - 01323 431 892 - WWW.SPITFIREARCHITECTURE.CO.UK

SPITFIRE ARCHITECTURE