




LEGEND



BRICK-
NATURAL FINISH

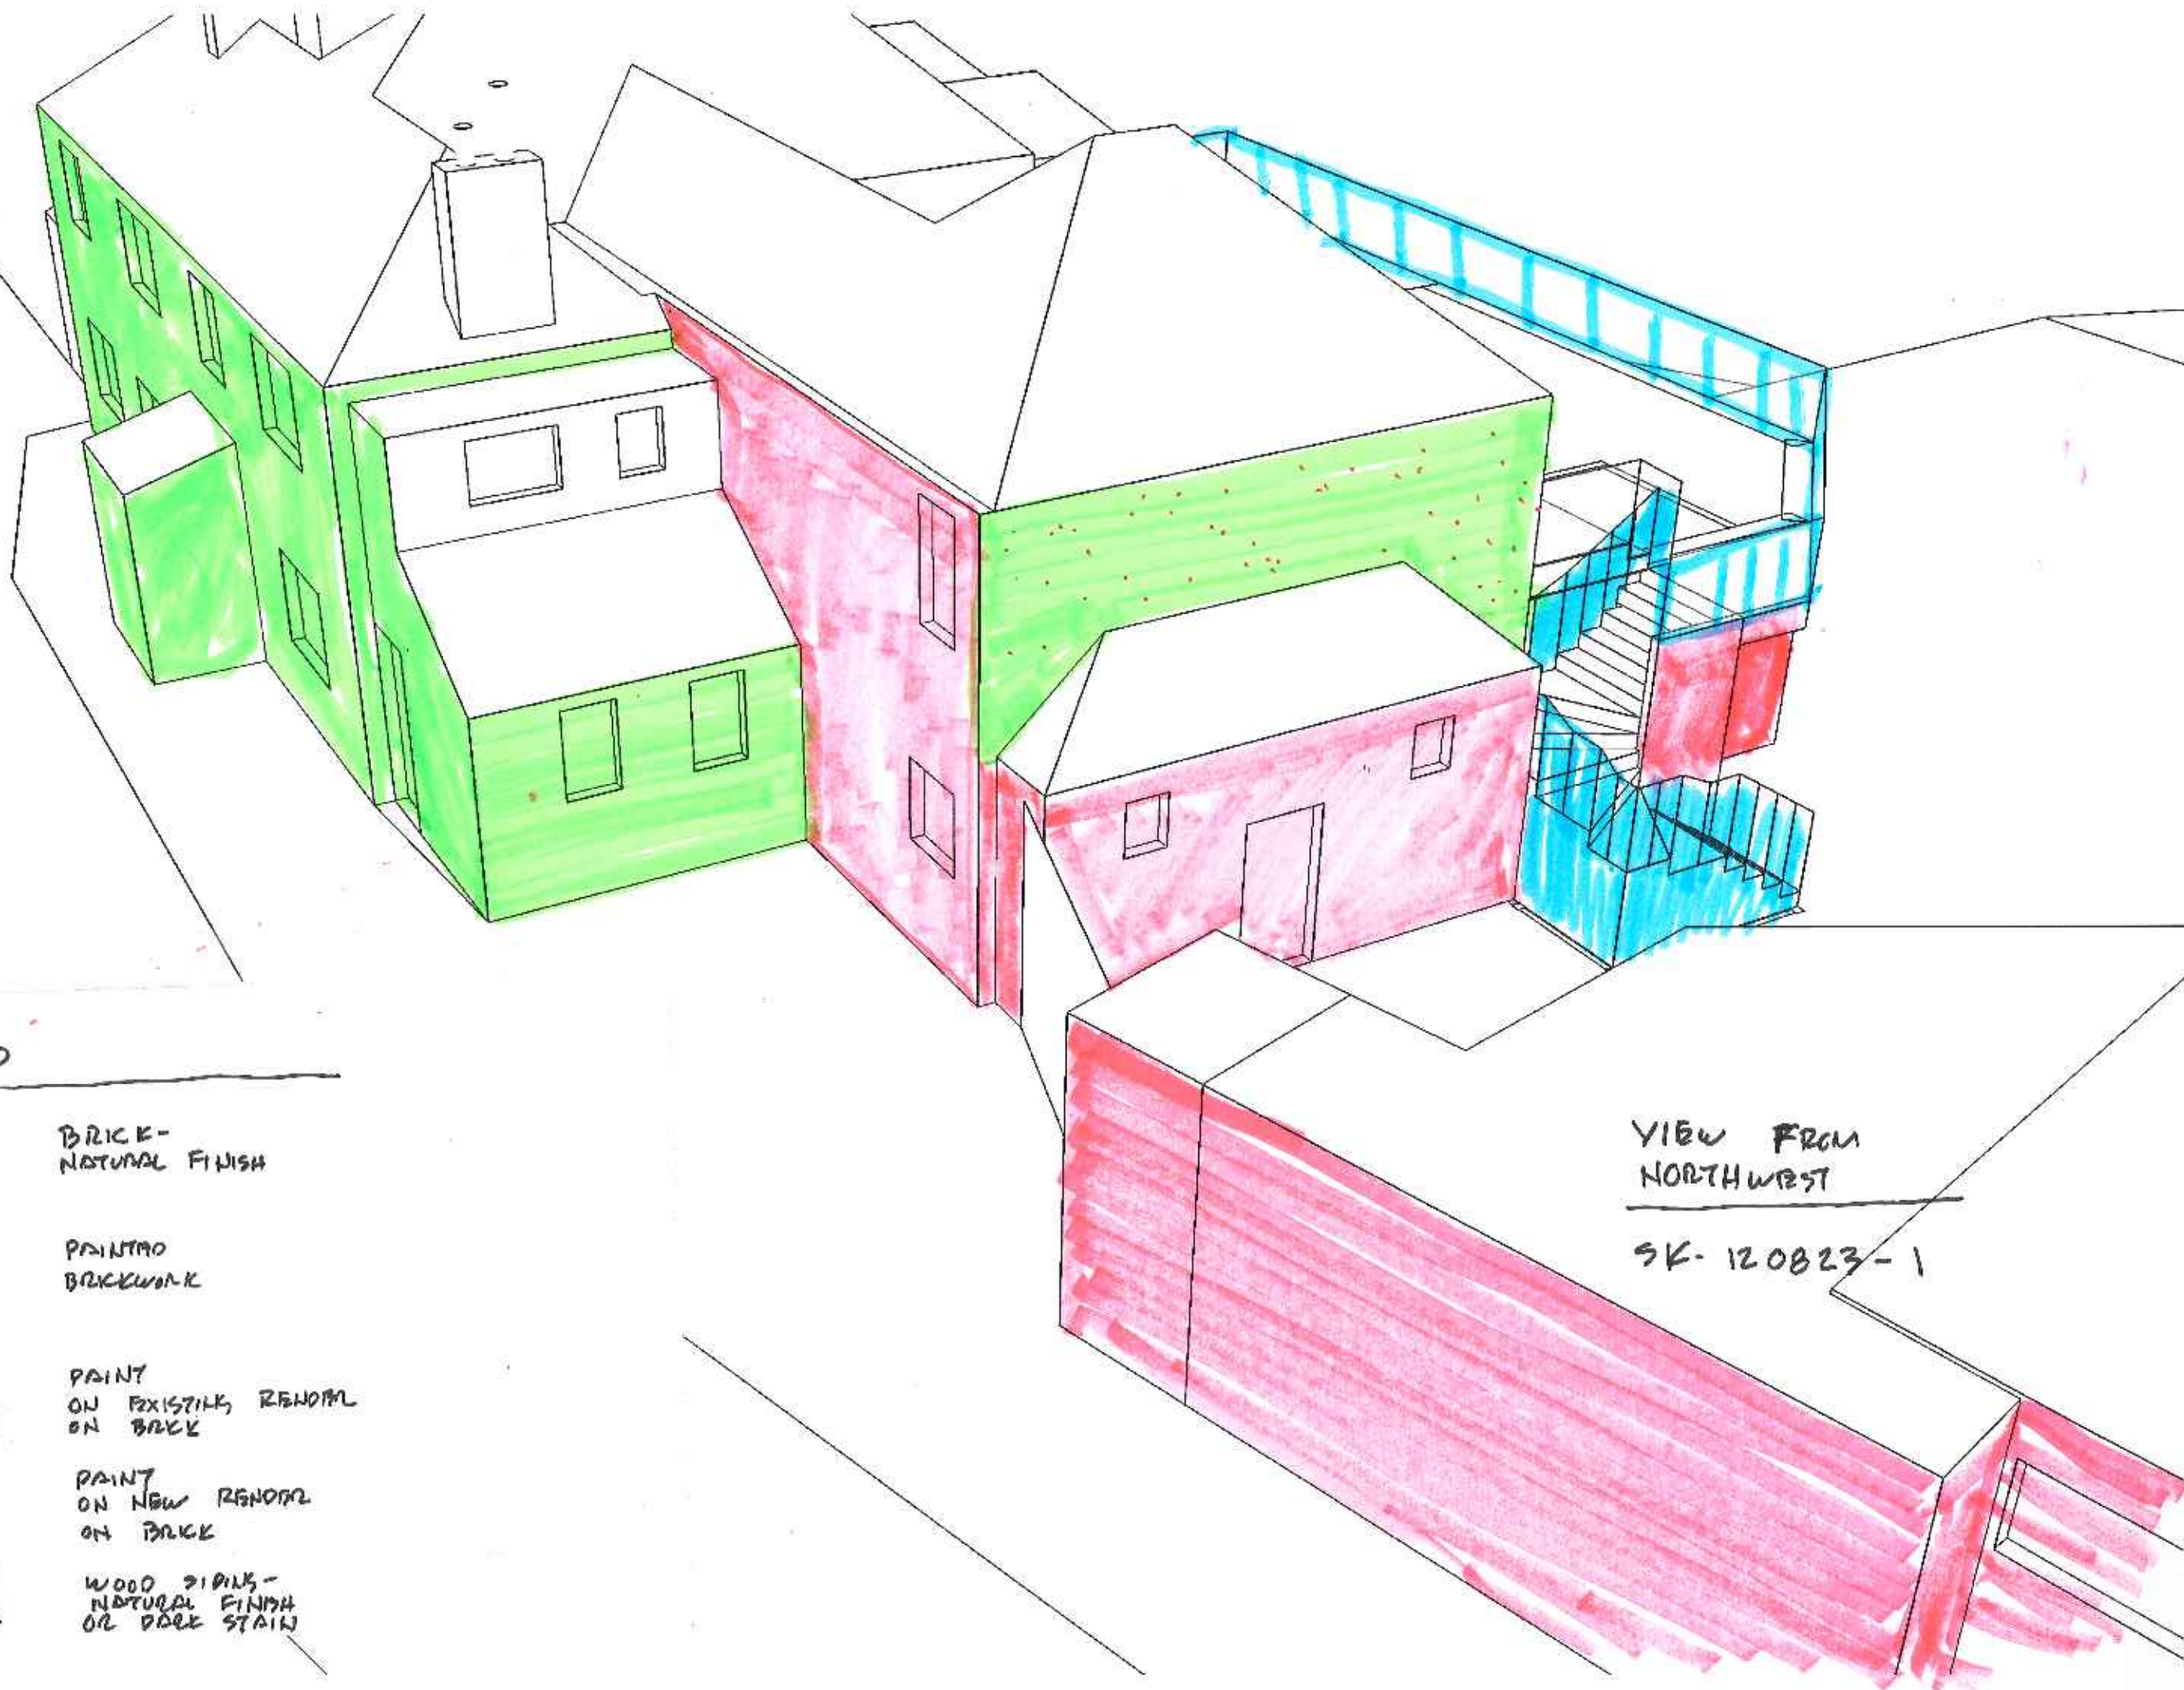

PAINTED
BRICKWORK



PAINT
ON EXISTING RENDER
ON BRICK




PAINT
ON NEW RENDER
ON BRICK



WOOD SIDING-
NATURAL FINISH
OR DARK STAIN

VIEW FROM
NORTHWEST

SK-120823-1

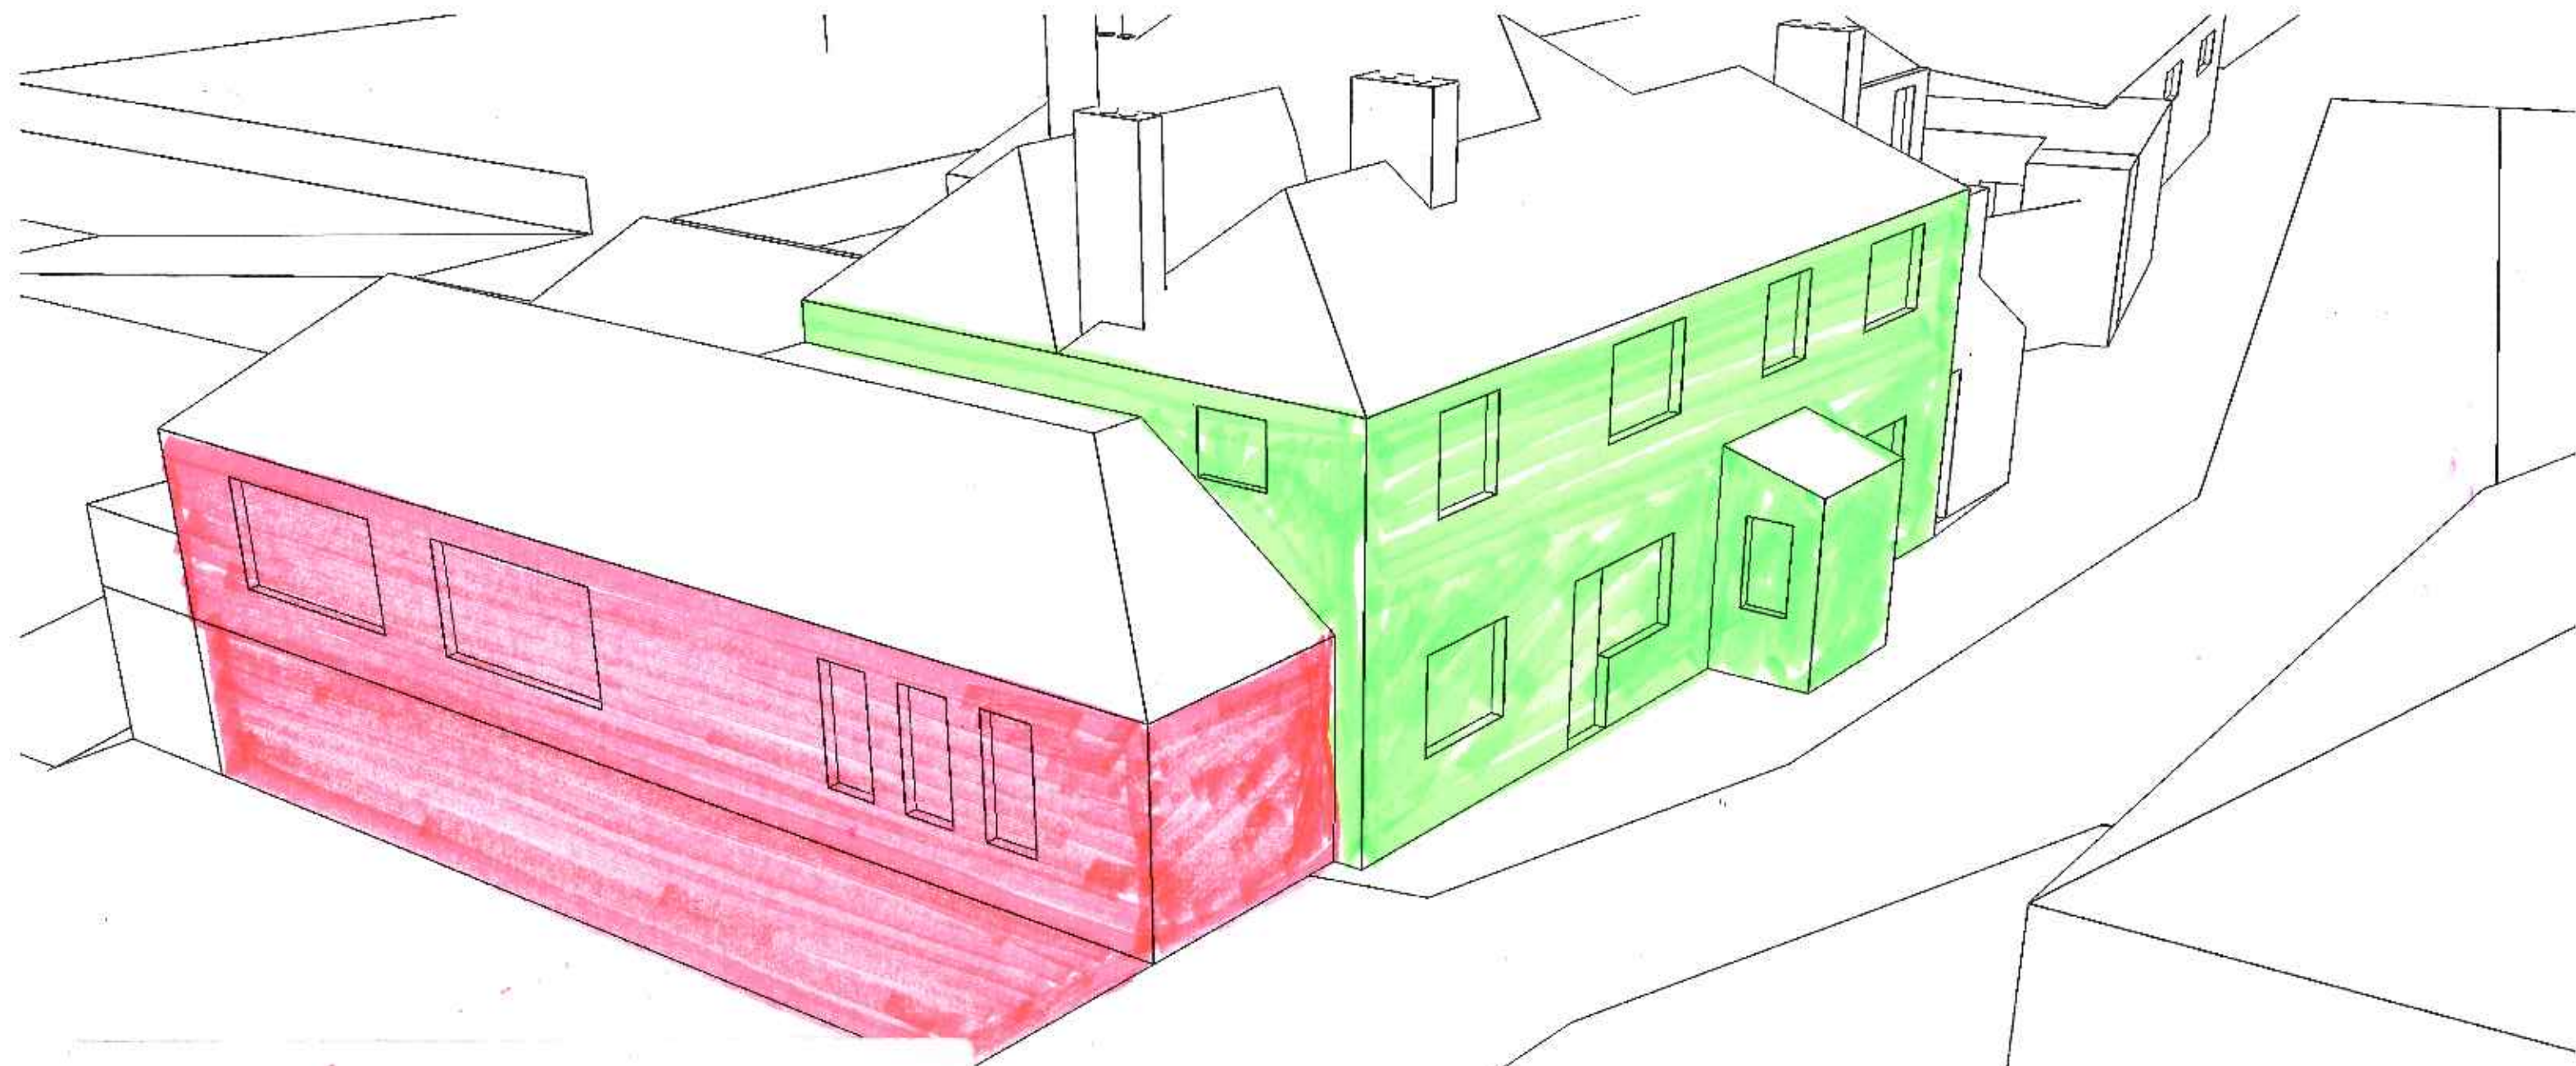

LEGEND



BRICK-
NATURAL FINISH



PAINTED
BRICKWORK



PAINT
ON EXISTING RENDER
ON BRICK




PAINT
ON NEW RENDER
ON BRICK



WOOD SIDING-
NATURAL FINISH
OR DARK STAIN

VIEW FROM
NORTHEAST

SK-120823-2

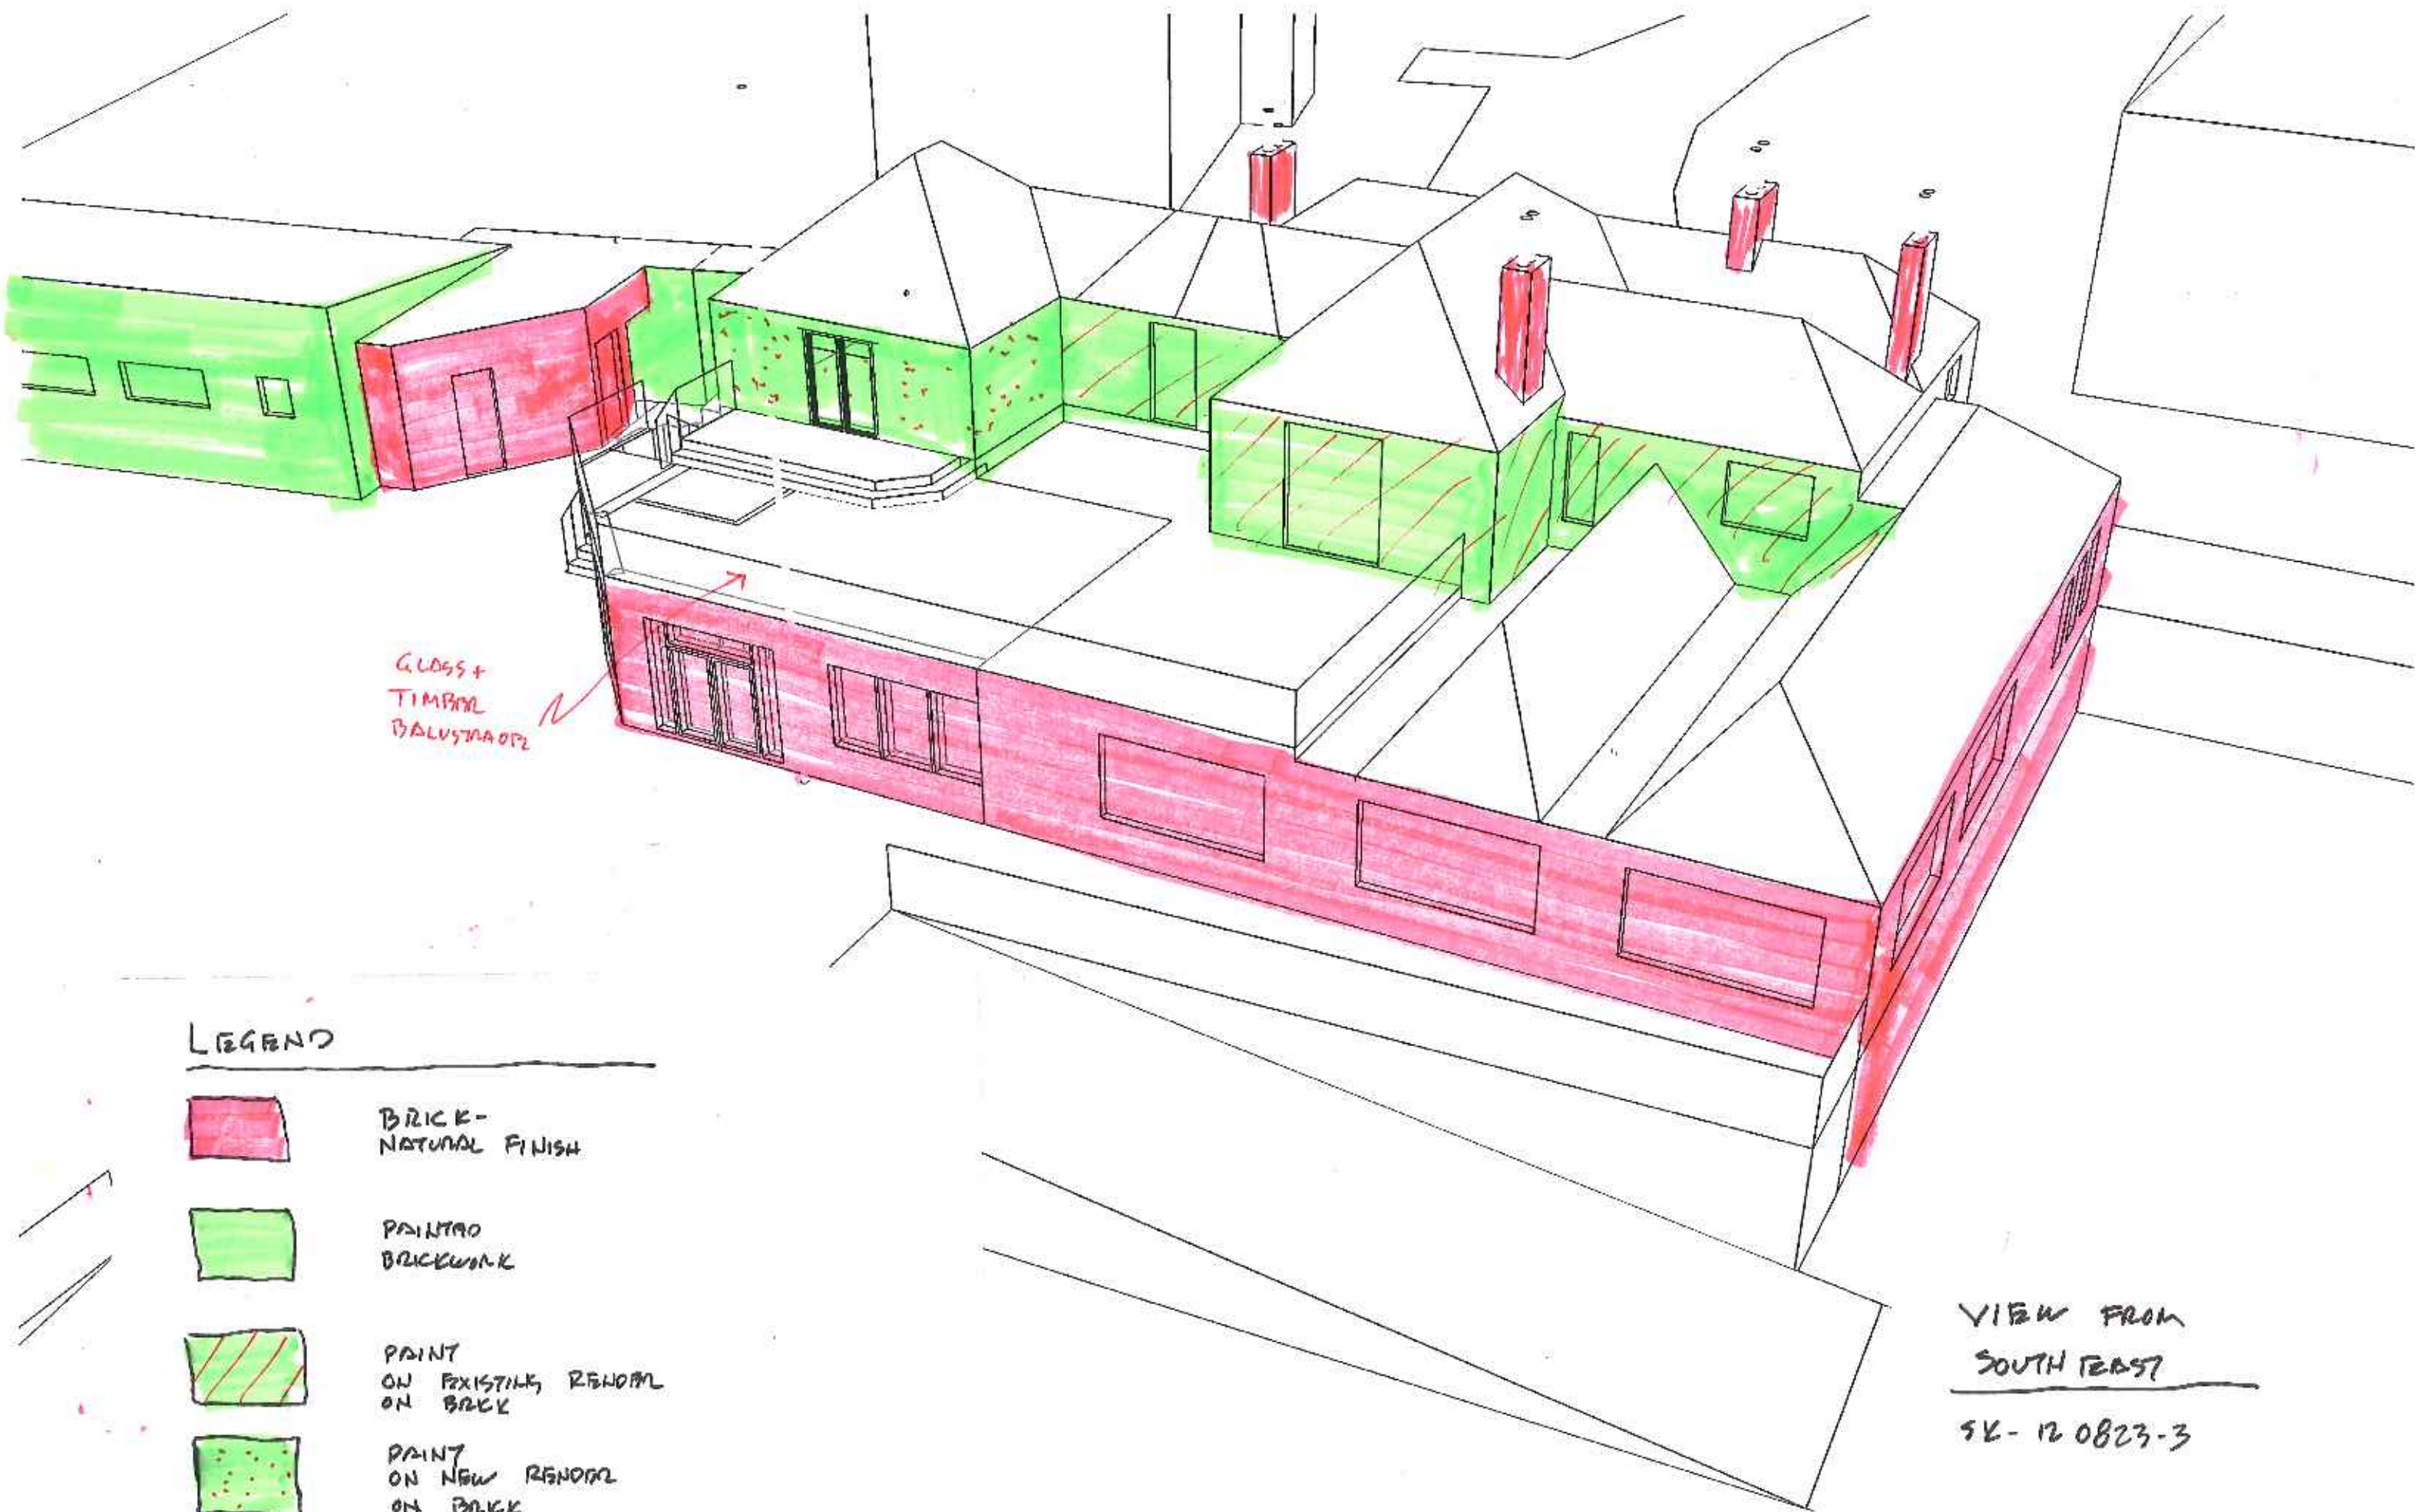

LEGEND



BRICK -
NATURAL FINISH



PAINTED
BRICKWORK



PAINT
ON EXISTING RENDER
ON BRICK




PAINT
ON NEW RENDER
ON BRICK



WOOD SIDING -
NATURAL FINISH
OR DARK STAIN

VIEW FROM
SOUTH EAST

SK-120823-3

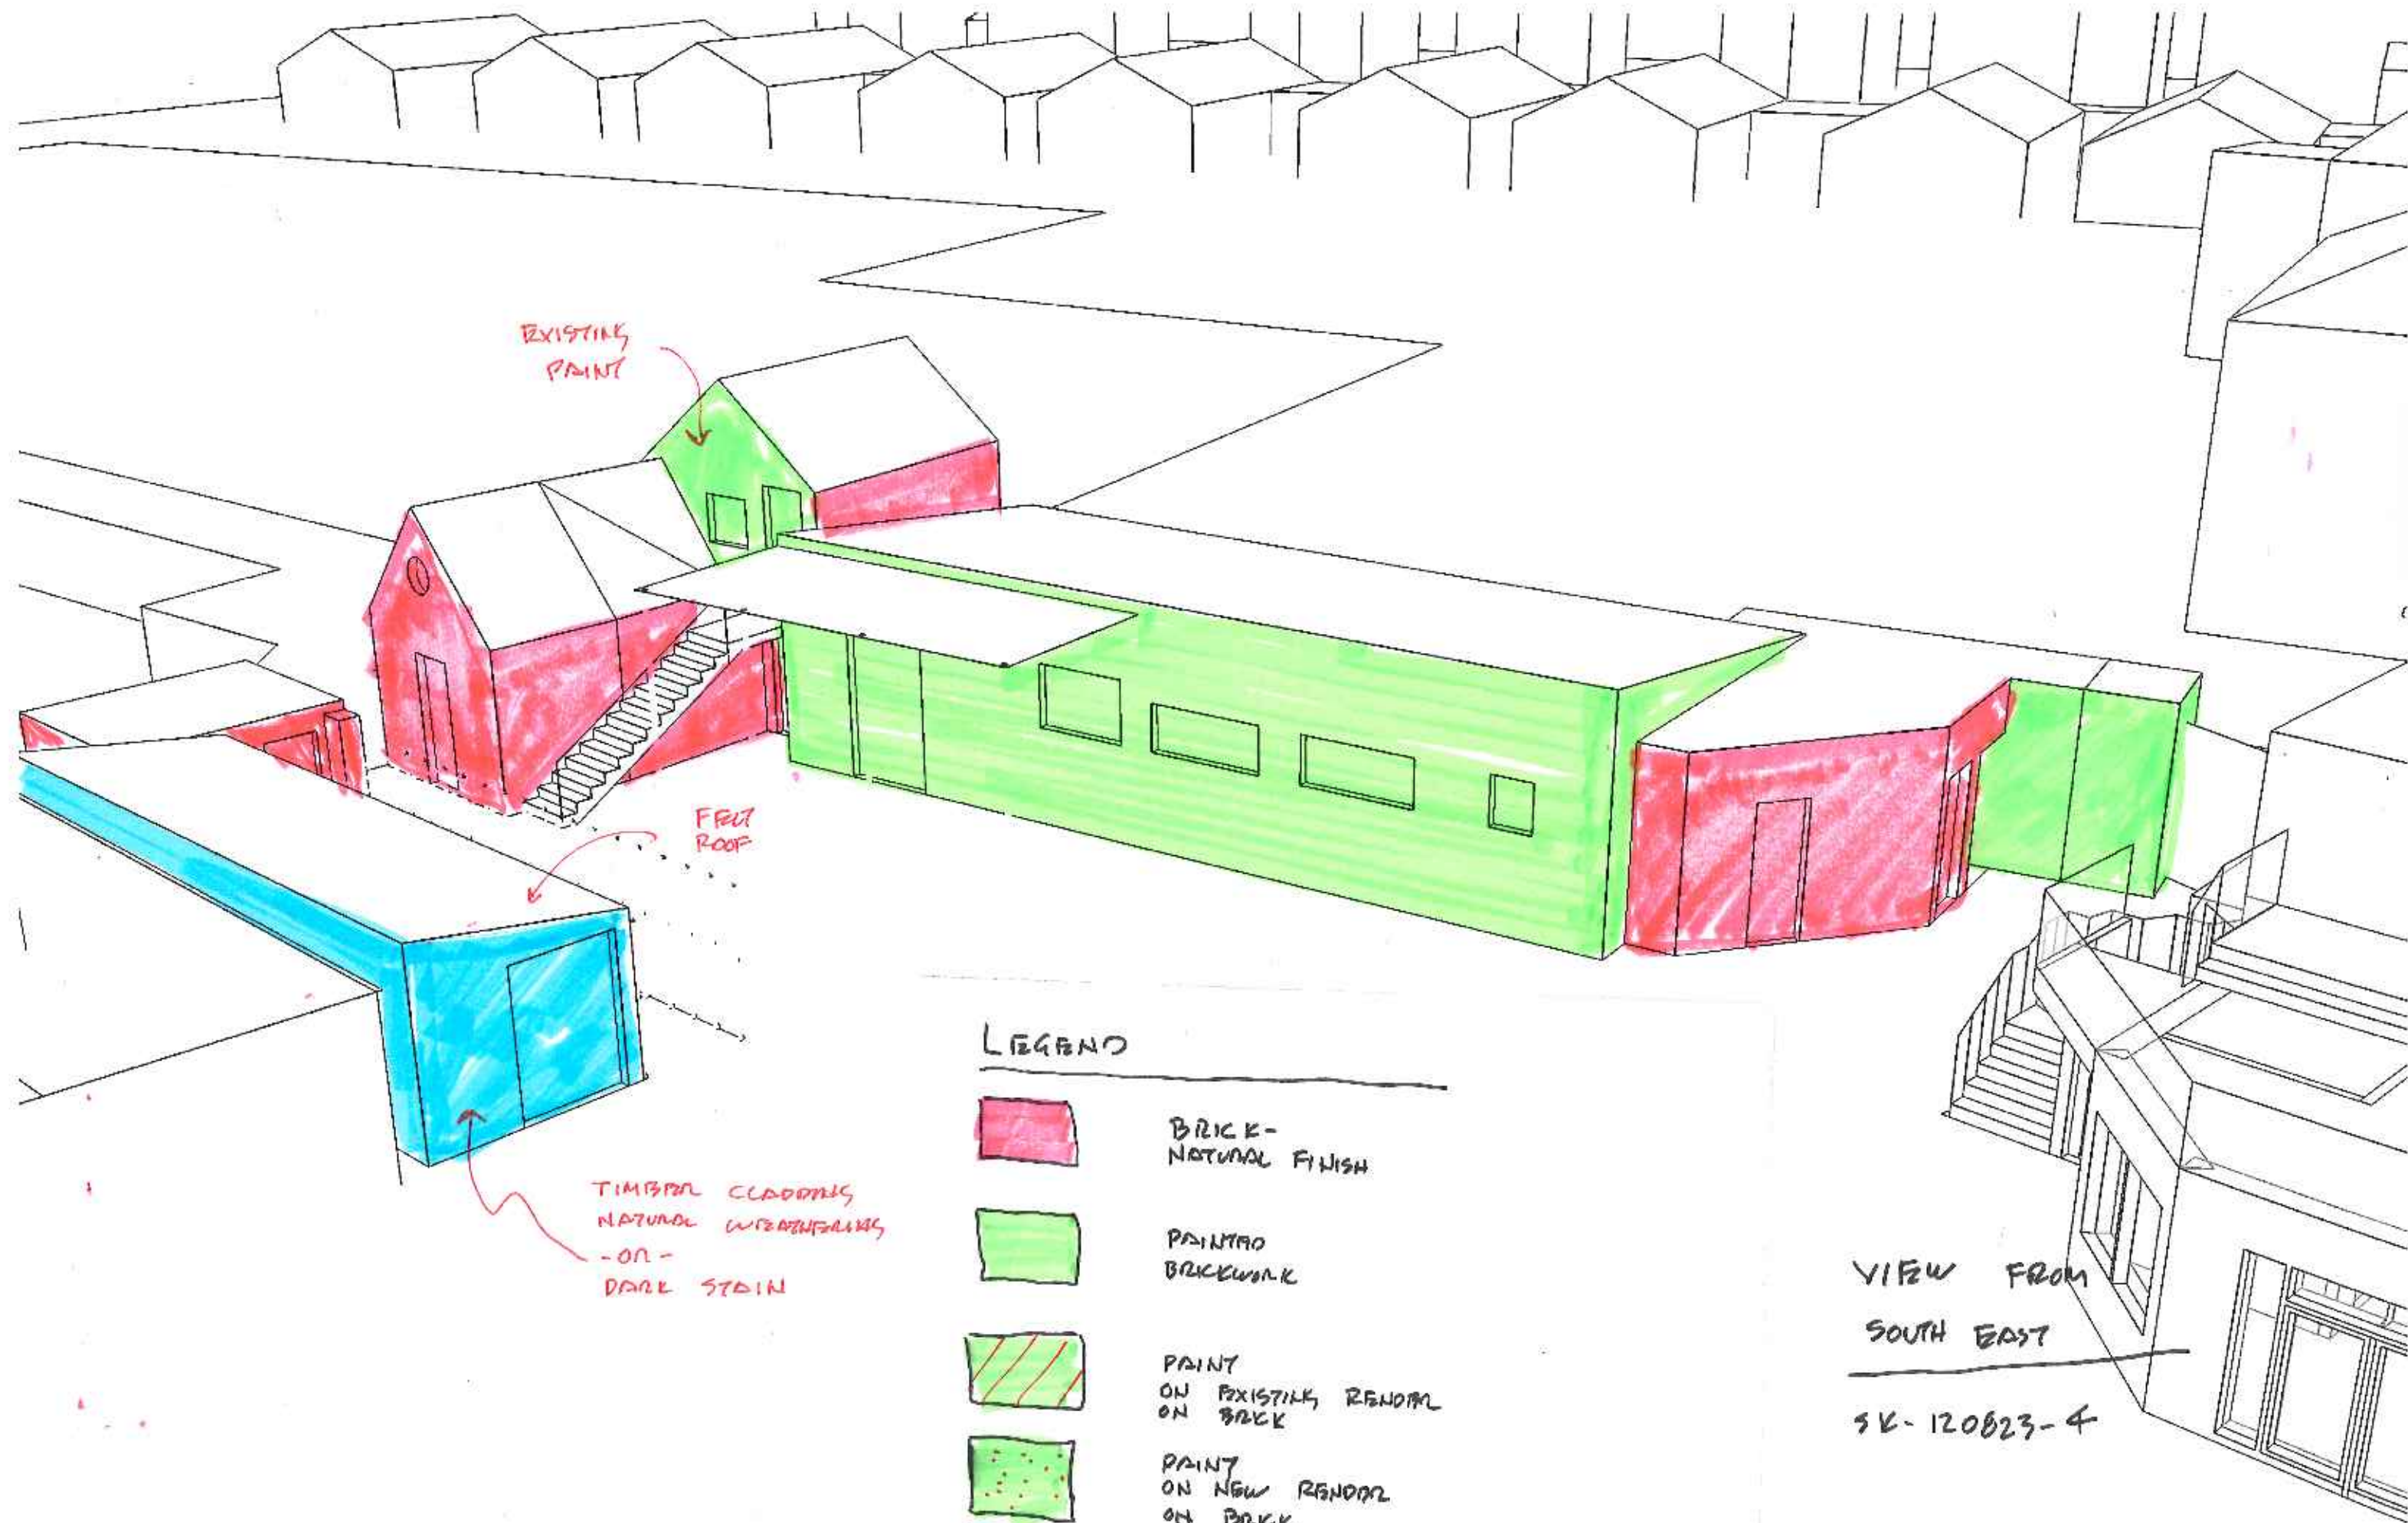

EXISTING
PAINT

FLAT
ROOF

TIMBER CLADDING,
NATURAL WEATHERING
-OR-
DARK STAIN

LEGEND



BRICK-
NATURAL FINISH



PAINTED
BRICKWORK



PAINT
ON EXISTING, REMOVE
ON BRICK



PAINT
ON NEW REMOVE
ON BRICK



WOOD SIDING-
NATURAL FINISH
OR DARK STAIN

VIEW FROM
SOUTH EAST

SK-120823-4