




Front
 1:100



Side (west)
 1:100



Rear
 1:100

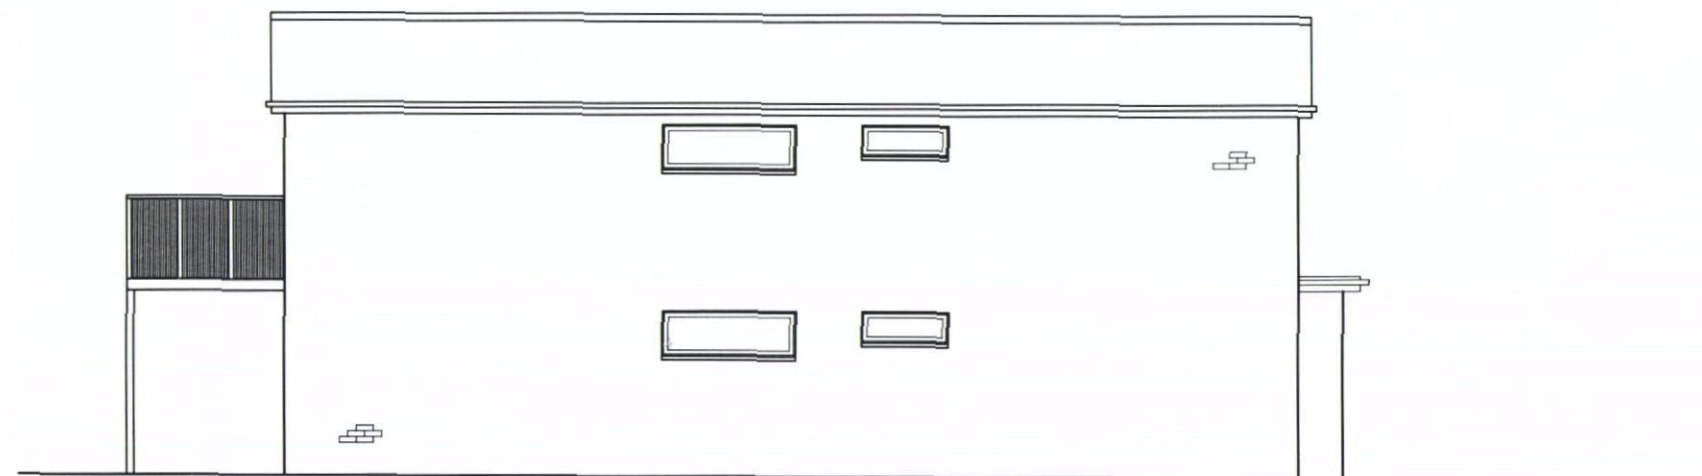

Side (east)
 1:100