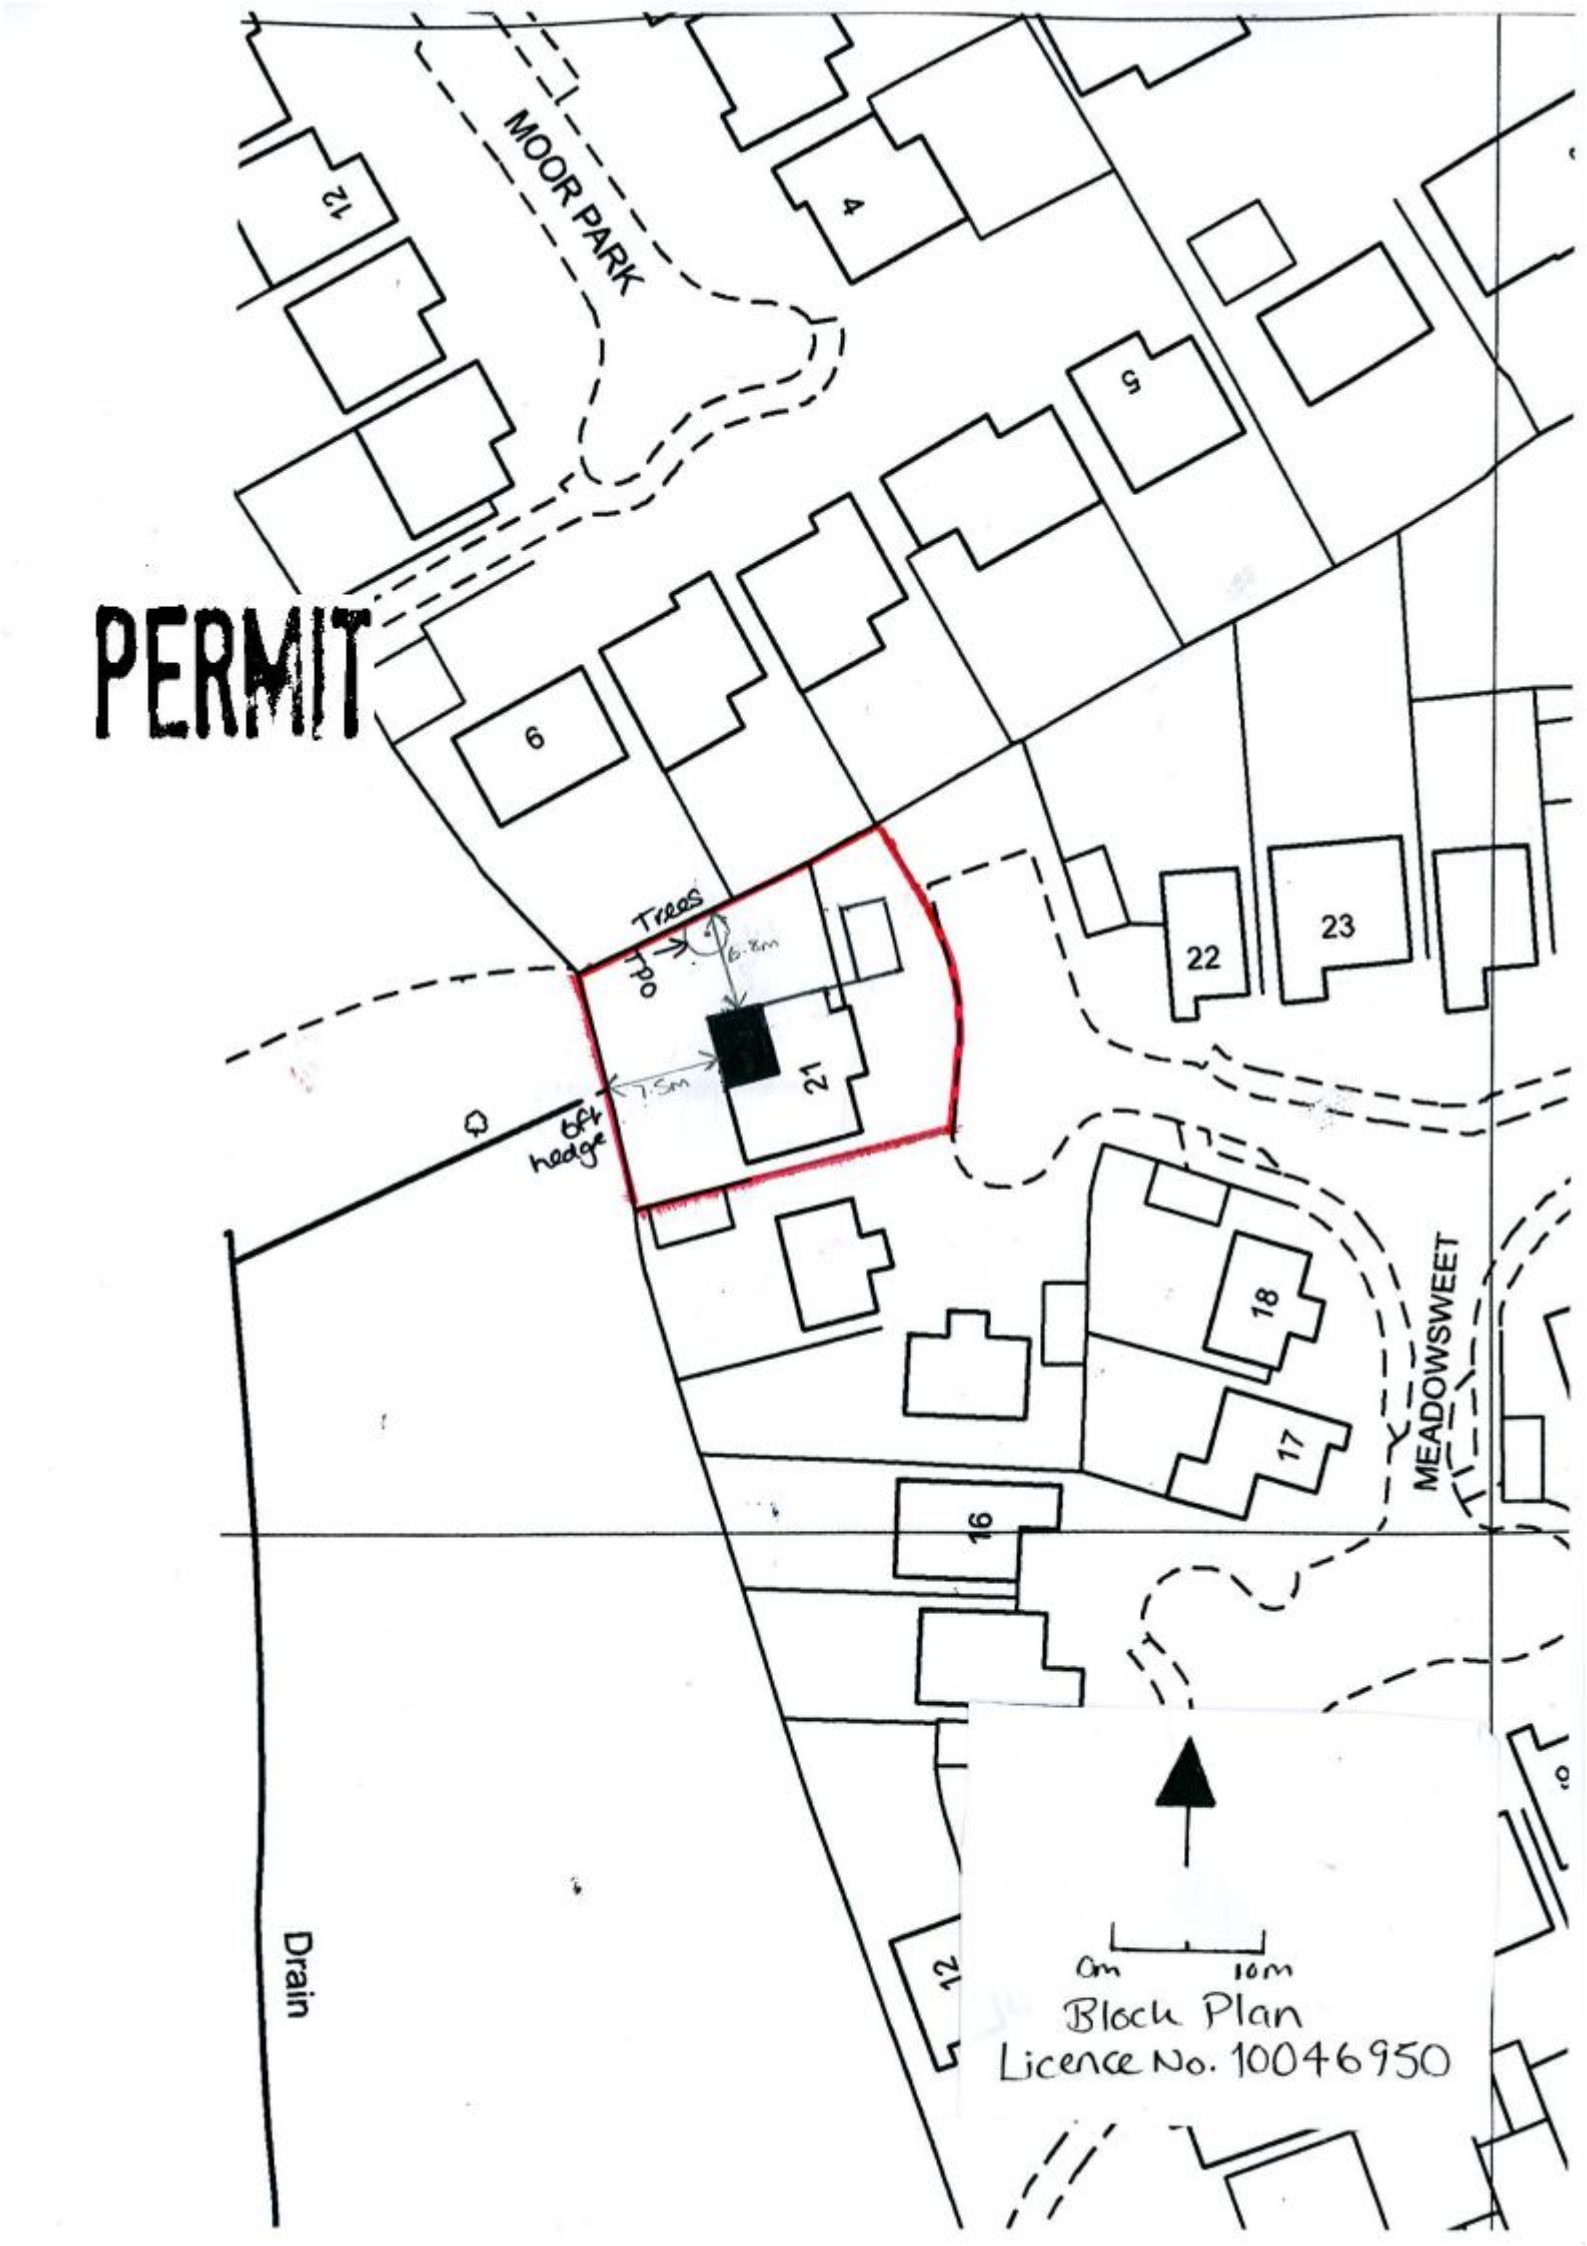

PERMIT
MOOR PARK
12
4
5
6
Trees
TPO
6.8m
7.5m
21
22
23
Off hedge
18
17
16
MEADOWSWEET
Drain
0m
10m
Block Plan
Licence No. 10046950