
PERMIT


Note:

Do not Scale from this Drawing (except for planning approval).
All dimensions are in millimetres and to be checked on site.
All Dimensions relating to subcontractors or suppliers work must be checked and agreed between the main contractor and the sub-contractors and suppliers.

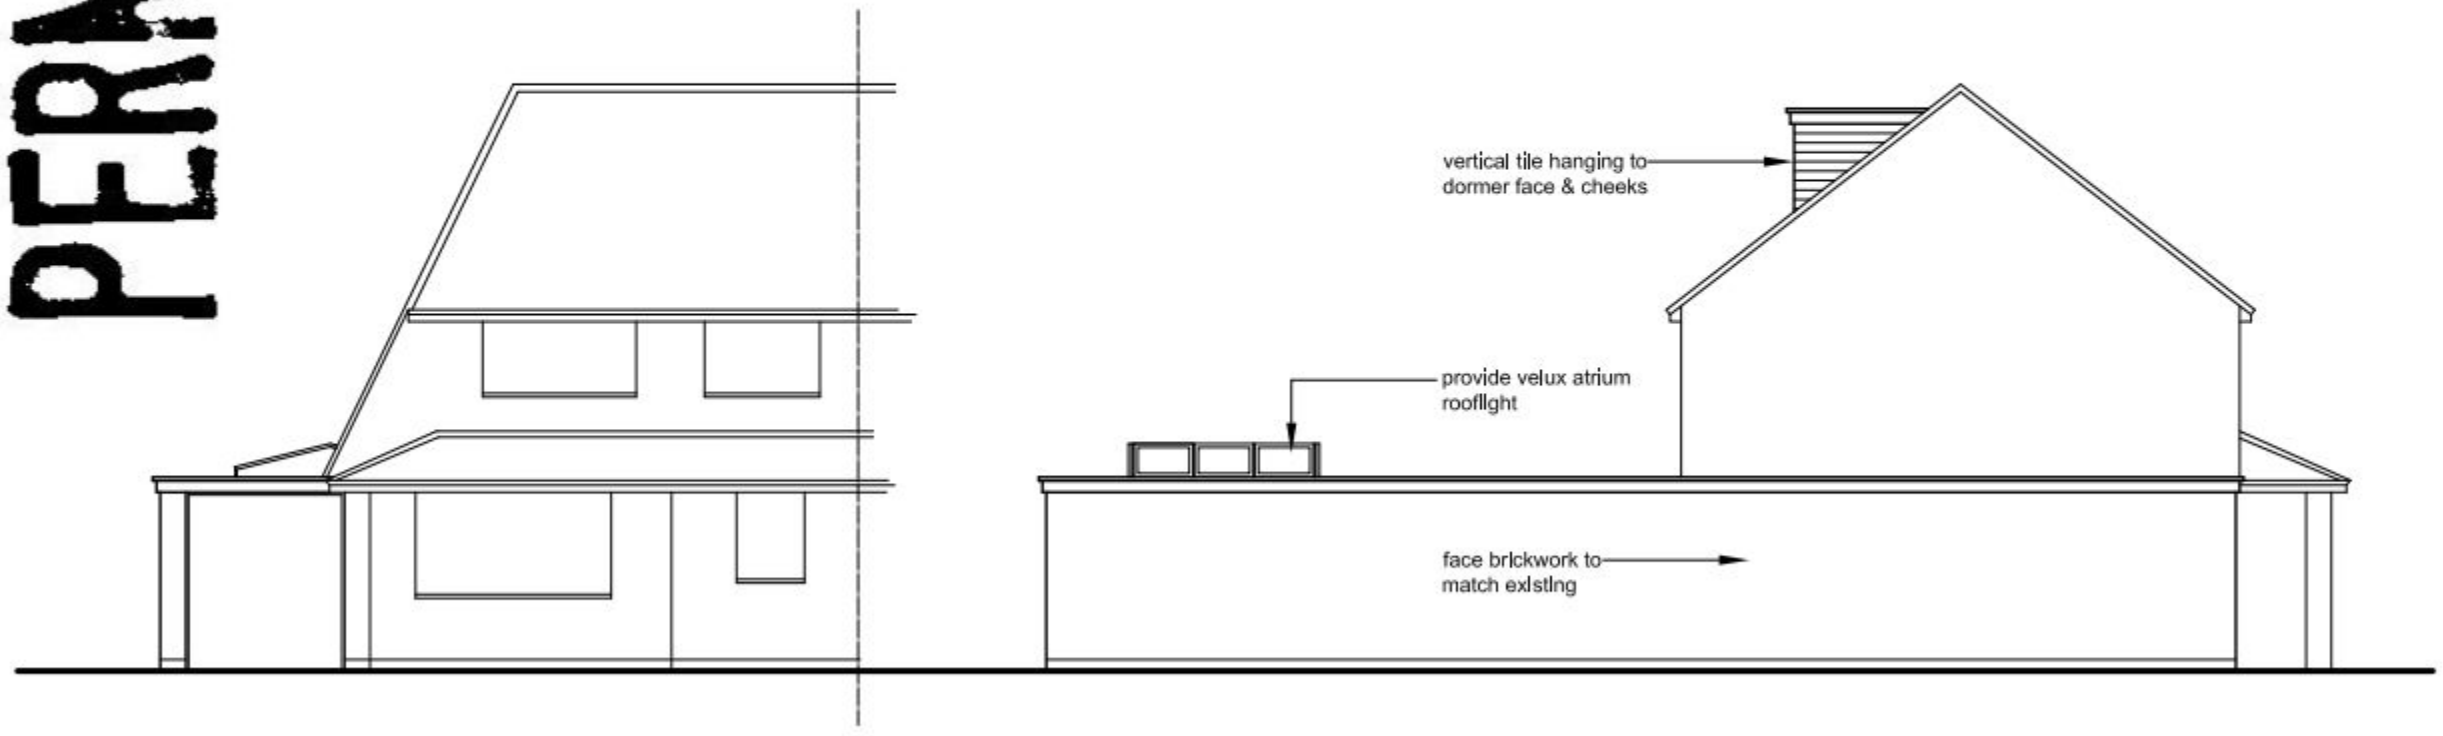


PROPOSED FRONT ELEVATION
SCALE 1:100

PROPOSED SIDE ELEVATION
SCALE 1:100

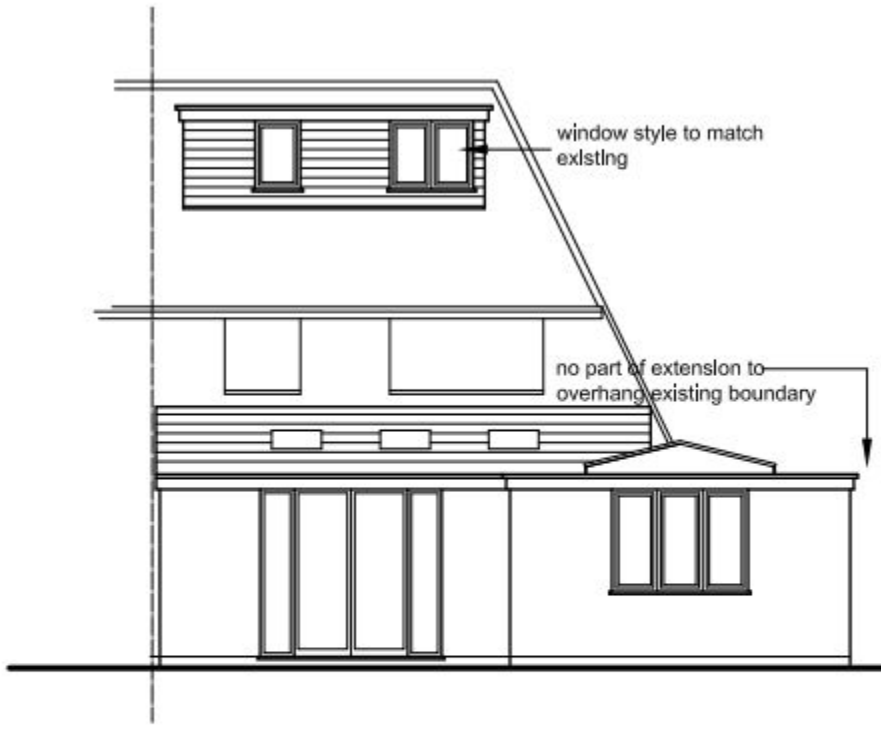

PROPOSED REAR ELEVATION
SCALE 1:100

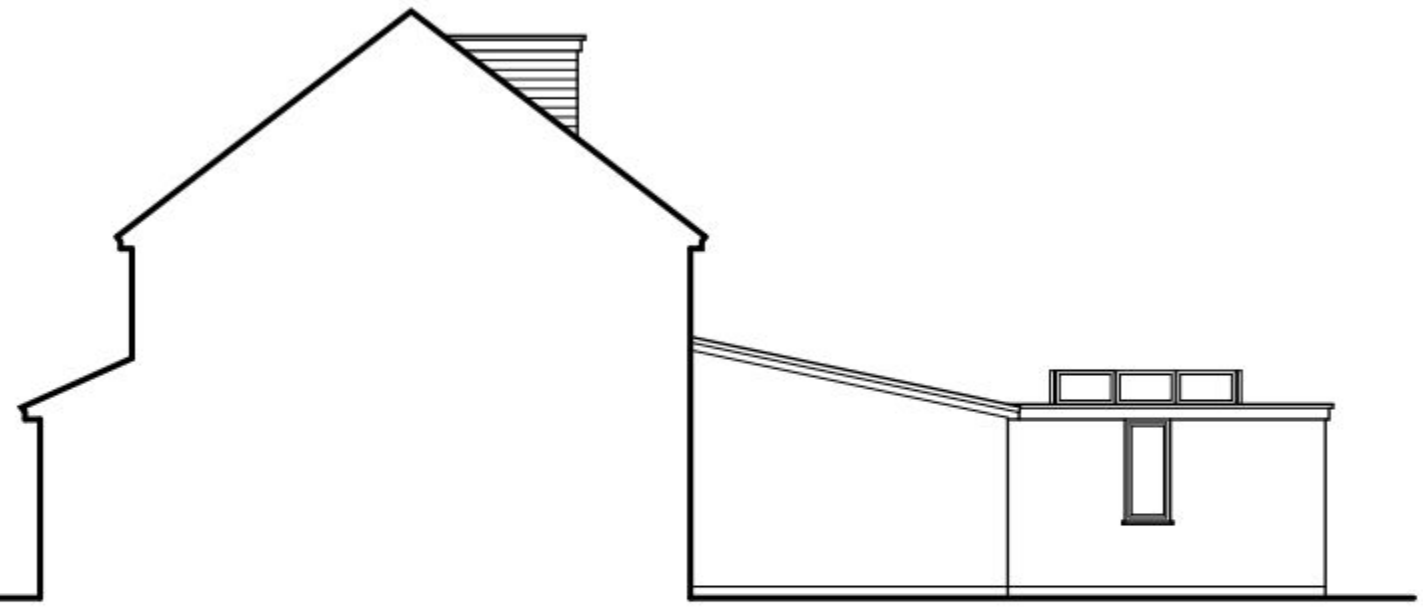

PROPOSED SIDE ELEVATION
SCALE 1:100

Rev B - Reduced window to side elevation - Aug 11
Rev A - Revised rear elevation - Aug 11

grp architectural design

Gavin Page BA (Hons)
20 Amethyst Grove, Waterlooville, Hants,
PO7 8SG. Tel: 07747 011252
email: gavin.page77@googlemail.com

PROPOSED EXTENSION & ALTERATIONS
40 CHAPLAINS AVENUE, COWPLAIN,
HANTS, PO8 8QH.
Mr & Mrs Hellyer

DRAWN BY:	gp	CHECKED:	
SCALE:	1:100	DATE:	June '11
JOB NO:	11006	DRAWING:	PL102 B