PERMIT

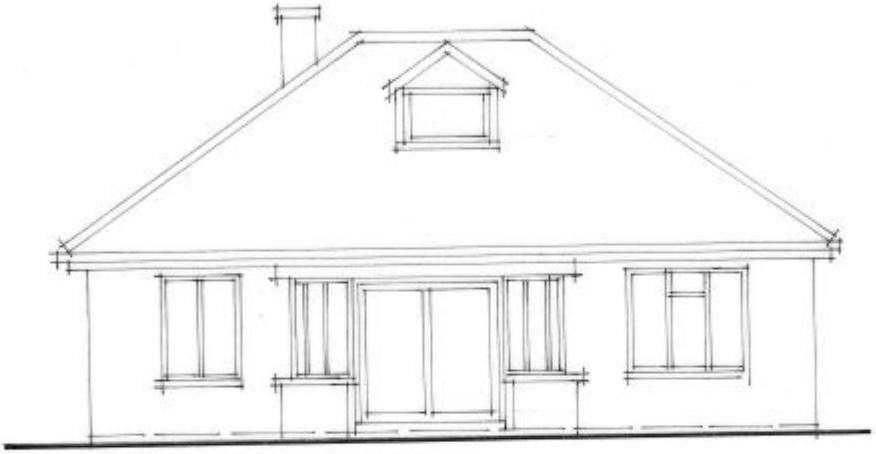

NORTH-WEST



NORTH-EAST

D & B . A
The Studio, 11 Anthill Close
Denmead, Hampshire, PO7 6ND

Tel. 02392 233337
Email ken@berry6.eclipse.co.uk

19 Eastoke Avenue
Hayling Island

Elevations as Existing

Drawing no 1123/03
Scale : 1:100
Date : October 2011

A4