


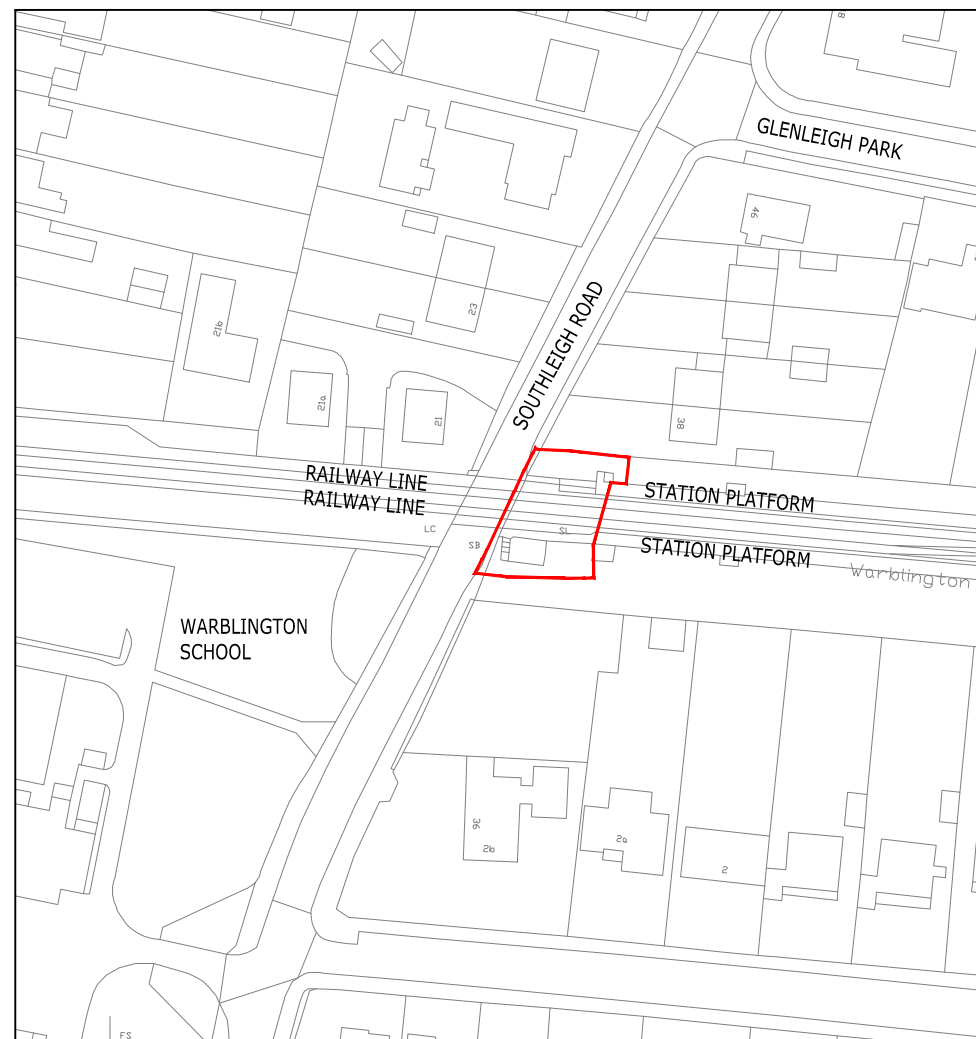

NOTES

1. THIS DRAWING IS TO BE READ IN CONJUNCTION WITH THE RELEVANT SPECIFICATION AND ALL OTHER RELATED DRAWINGS ISSUED BY THE ENGINEER.
2. DO NOT SCALE FROM THIS DRAWING. WORK FROM FIGURED DIMENSIONS ONLY.
3. ALL DIMENSIONS SHOWN ON THIS DRAWING ARE IN IMETRES UNLESS OTHERWISE STATED.
4. ALL DIMENSIONS, LEVELS AND SURVEY GRID CO-ORDINATES ARE TO BE CHECKED ON SITE AND THE ENGINEER NOTIFIED IMMEDIATELY OF ANY DISCREPANCIES PRIOR TO THE COMMENCEMENT OF THE WORKS.
5. NO DEVIATION FROM THE DETAILS SHOWN ON THIS DRAWING IS PERMITTED WITHOUT PRIOR PERMISSION FROM THE ENGINEER.
6. THIS DRAWING IS BASED UPON TOPOGRAPHICAL SURVEY CARRIED OUT BY SURVEY SOLUTIONS IN JULY 2012.
7. OS LICENSE NUMBER 100020449, DATE OF DOWNLOAD 13-01-2012.

KEY

— PLANNING BOUNDARY

REPRODUCED FROM ORDNANCE SURVEY © BY THE
PERMISSION OF THE CONTROLLER OF HER MAJESTY'S
STATIONERY OFFICE. © CROWN COPYRIGHT. ALL
RIGHTS RESERVED. LICENCE NUMBER 100020449



A	CHANGES IN ACCORDANCE WITH HAVANT BOROUGH COUNCIL COMMENTS. PLANNING ISSUE.	FB	BB	DJR	6-11-12
REV.	AMENDMENTS	DRN	CHK	APP	DATE

AR DENT
CONSULTING ENGINEERS

4th Floor, Diamond House, 36/38 Hatton Garden, London, EC1N 8EB
t 020 7430 1209 f 020 7430 0318
w www.ardent-ce.co.uk e enquiries@ardent-ce.co.uk

PROJECT TITLE:
WARBLINGTON STATION, HAVANT

DRAWING TITLE:
PLANNING BOUNDARY PLAN

CLIENT:

GENERATOR GROUP

SCALE: 1:1250 @ A3	DATE: 03/10/2012	DESIGNED: BB
DRAWN: NJT	CHECKED: BB	APPROVED: DJR
DRAWING NO. M740-004	REV: A	