


Boundary Treatments
The property has a mixture of 1.8m timber panel fencing and 1m brick walls to the boundary these are uneffected by the proposal

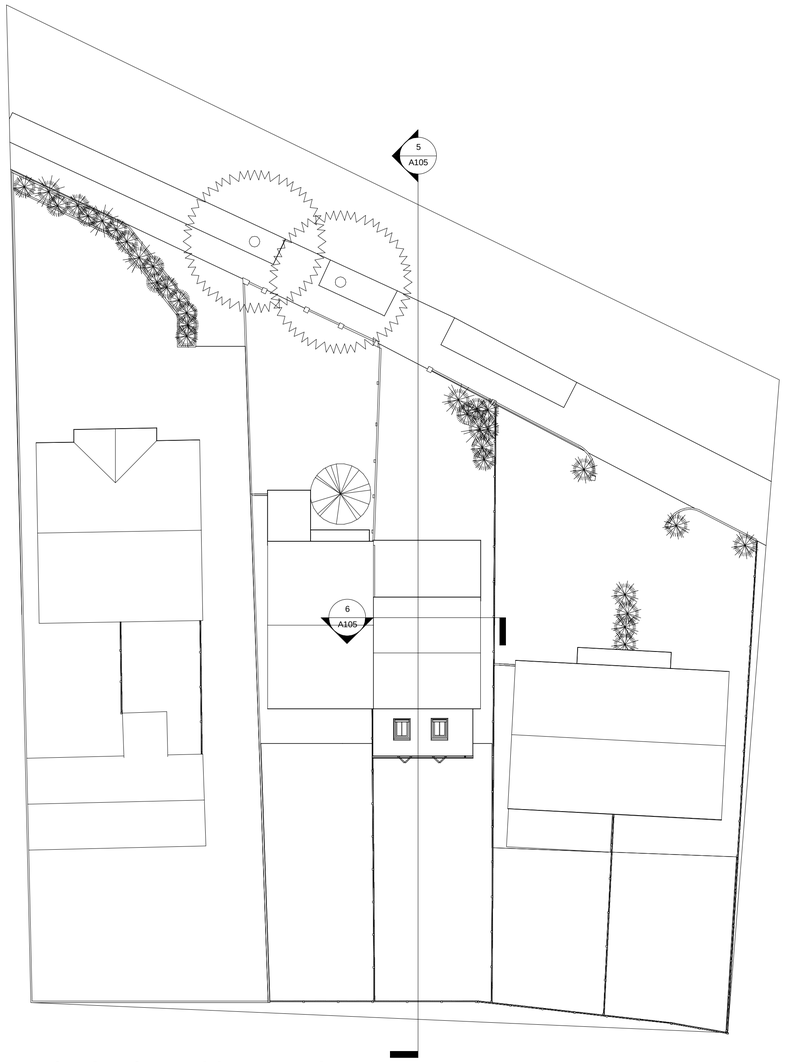


Block Plan with Boundary treatments
Scale 1 : 200 at A1

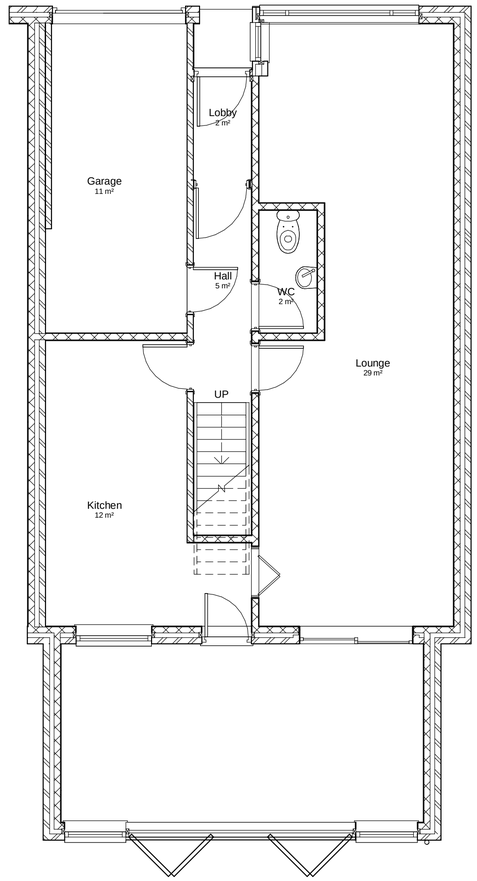



Ground Floor scale 1:50 at A1

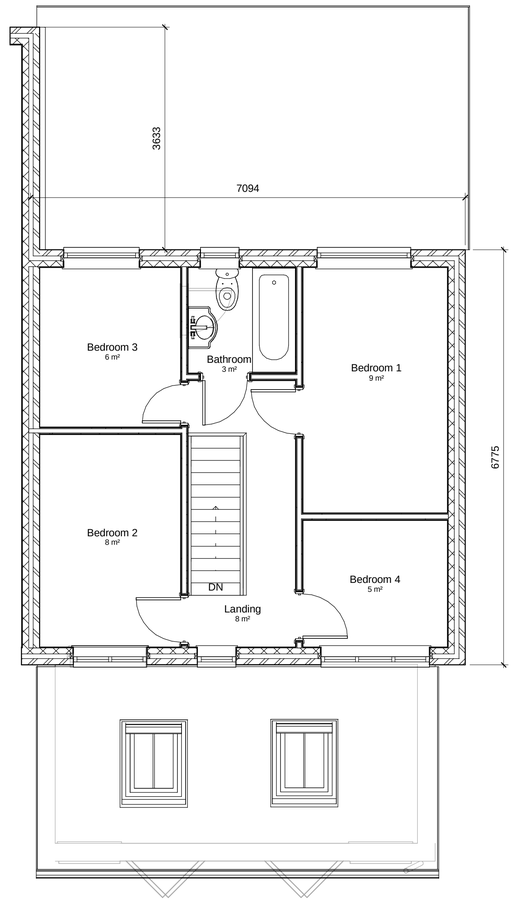



First Floor Scale 1:50 at A1

This plan was purchased from reproprint portsmouth licence number 00176000

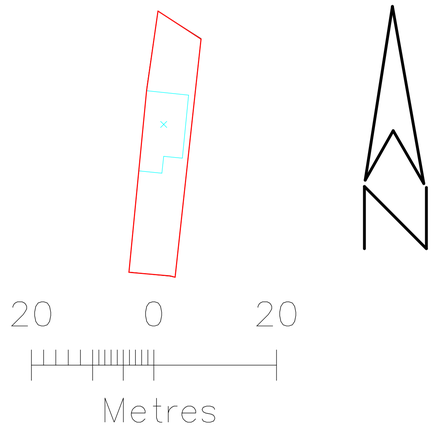


Site Plan Scale 1:500 at A1

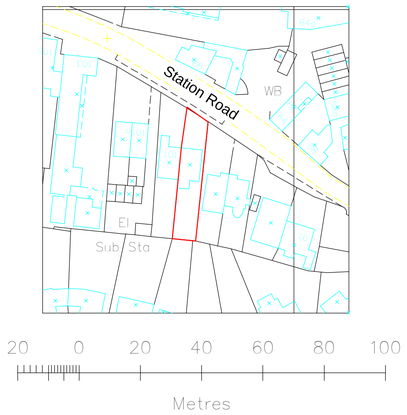


Location Plan Scale 1:1000 at A1

IJ Murray Associates

www.ijma.co.uk

IJ Murray Associates
173 Havant Road
Hayling Island
Hampshire
PO11 0LF
Phone 02392469004
Mob 07779 246915
e-mail ian@ijma.co.uk

These drawings are for planning and building regulation purposes only and are not for construction. All dimensions should be checked on site before work commences

| No. | Description | Date |
|---|---|---|
| | | |
| | | |
| | | |
| | | |
| | | |

Mr Day
99 Station Road
Hayling Island

Existing Plans

| | |
|---|---|
| Project number | Project Number |
| Date | Issue Date |
| Drawn by | Author |
| Checked by | Checker |

A104

Scale: As indicated

17/01/2012 13:51:50