

PERMIT

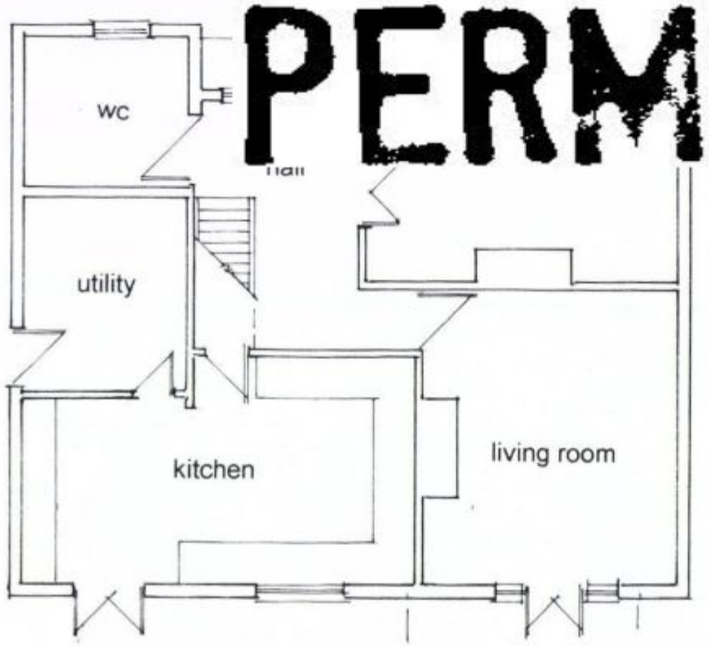


EXISTING GROUND FLOOR PLAN

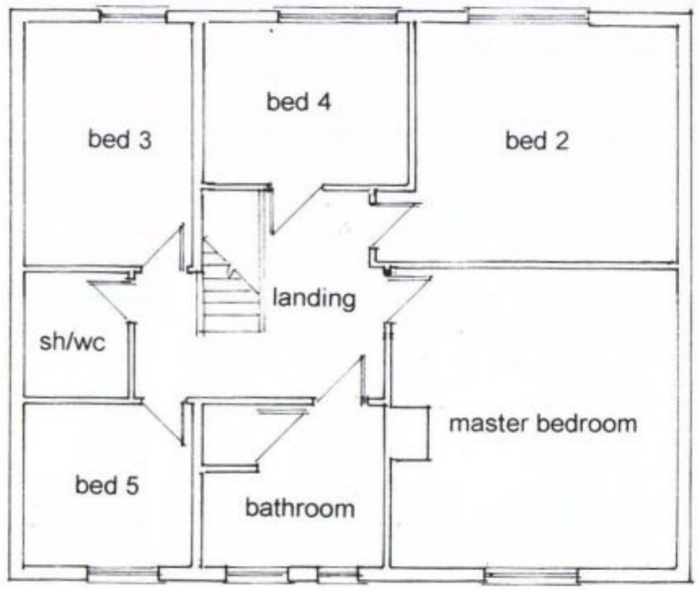


EXISTING FIRST FLOOR PLAN

demolish existing conservatory

PROPOSED GROUND FLOOR PLAN

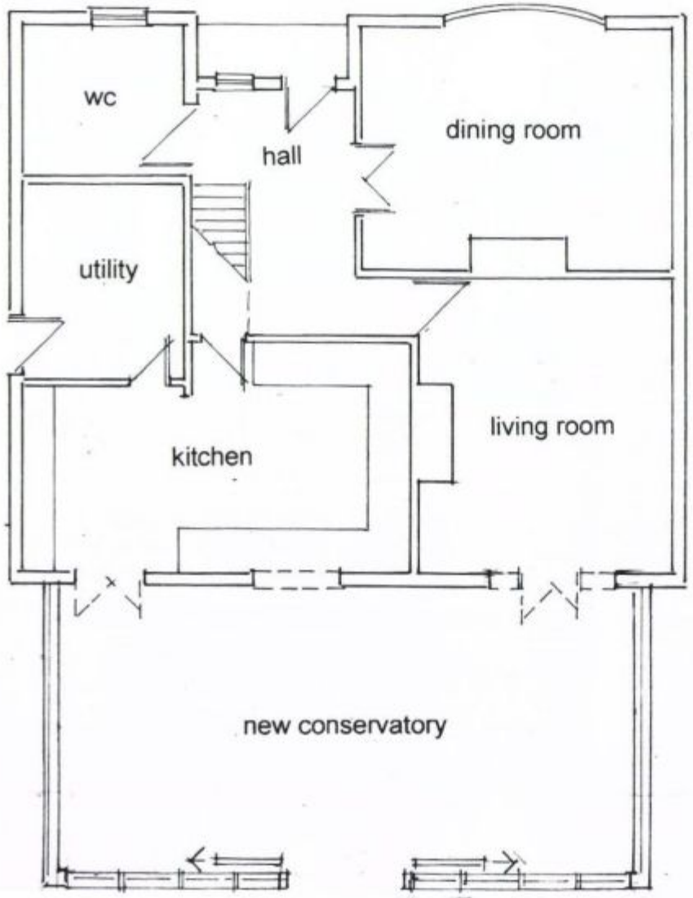

PROPOSED FIRST FLOOR PLAN

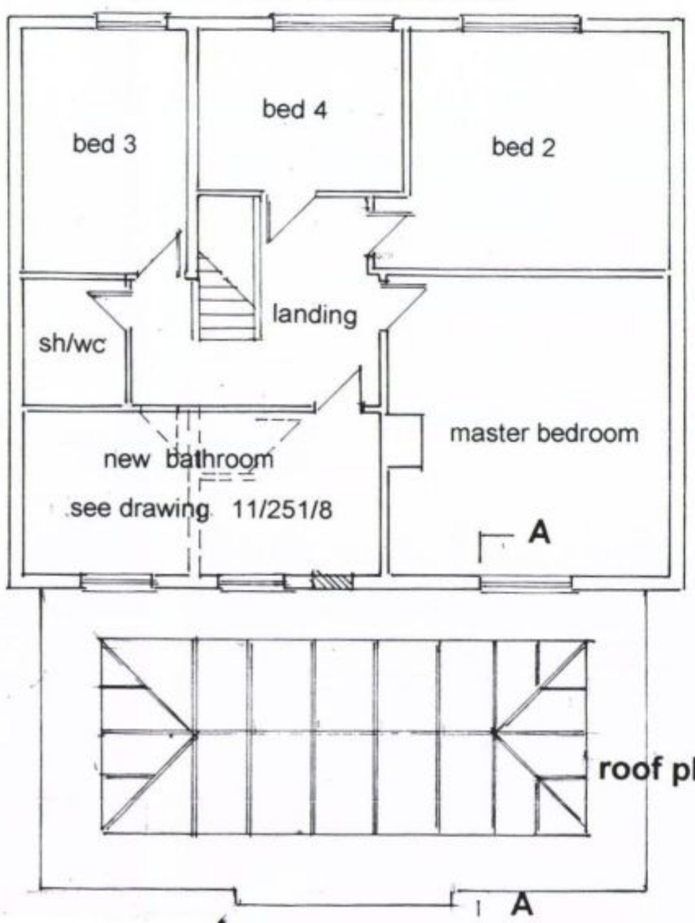

roof plan

HAVANT BOROUGH COUNCIL
16 MAY 2011
RECEIVED

RIBA
Chartered Practice

John Groom Chartered Architect
32A High Street, Emsworth, Hampshire PO10 7AW
T 01243 372560 M 07780 997563
johngroom@freeuk.com
www.johngroomarchitect.co.uk

JOB: Erection of conservatory and internal alterations
LOCATION: 14 Clovelly Road, Emsworth
DRG TITLE: Existing & proposed floor & roof plans
SCALE: 1:100 DRAWN: JG
DRG NO: 11/251/1 DATE: 28 April 2011