





1 Level 1 First Floor

1 : 50

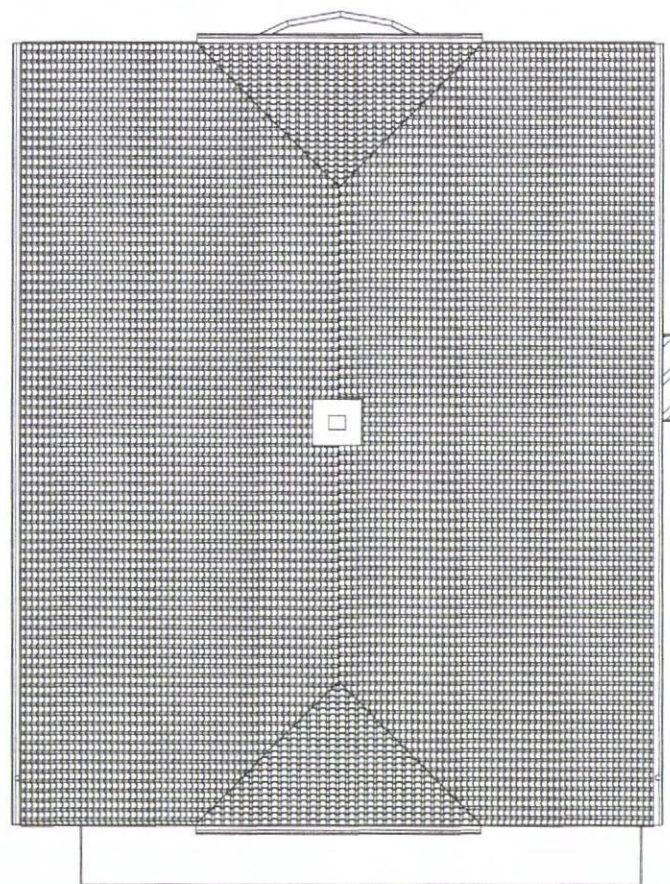

2 Existing Roof Plan

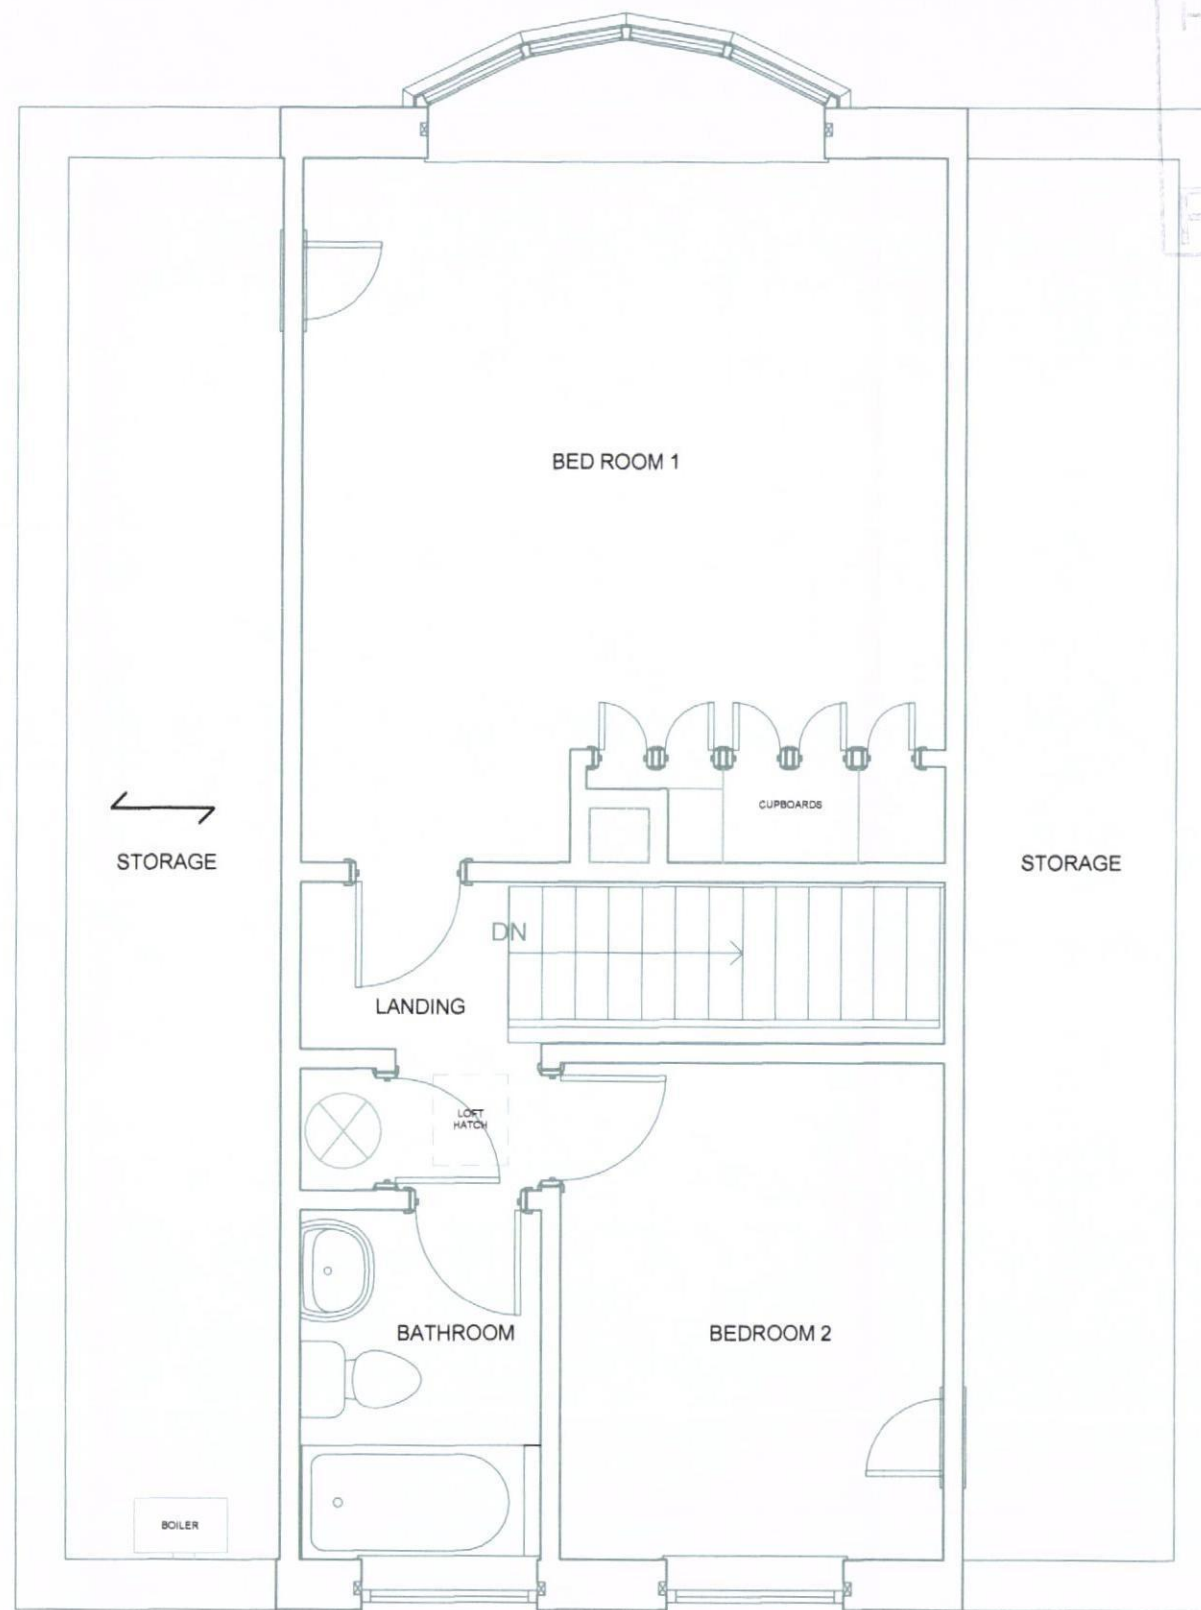

HAVANT BOROUGH COUNCIL
15 OCT 2012
RECEIVED