


PROPOSED LAYOUT

PROPOSED TWO STOREY SIDE ADDITION.
32, STAUNTON AVE, HAYLING ISLAND, HANTS.
FOR MR & MRS B. EAGLE.

PROVIDE SMOKE DETECTORS TO BOTH FLOORS MAINS
OPERATED AND INTERLINKED WITH BATTERY BACKUP.

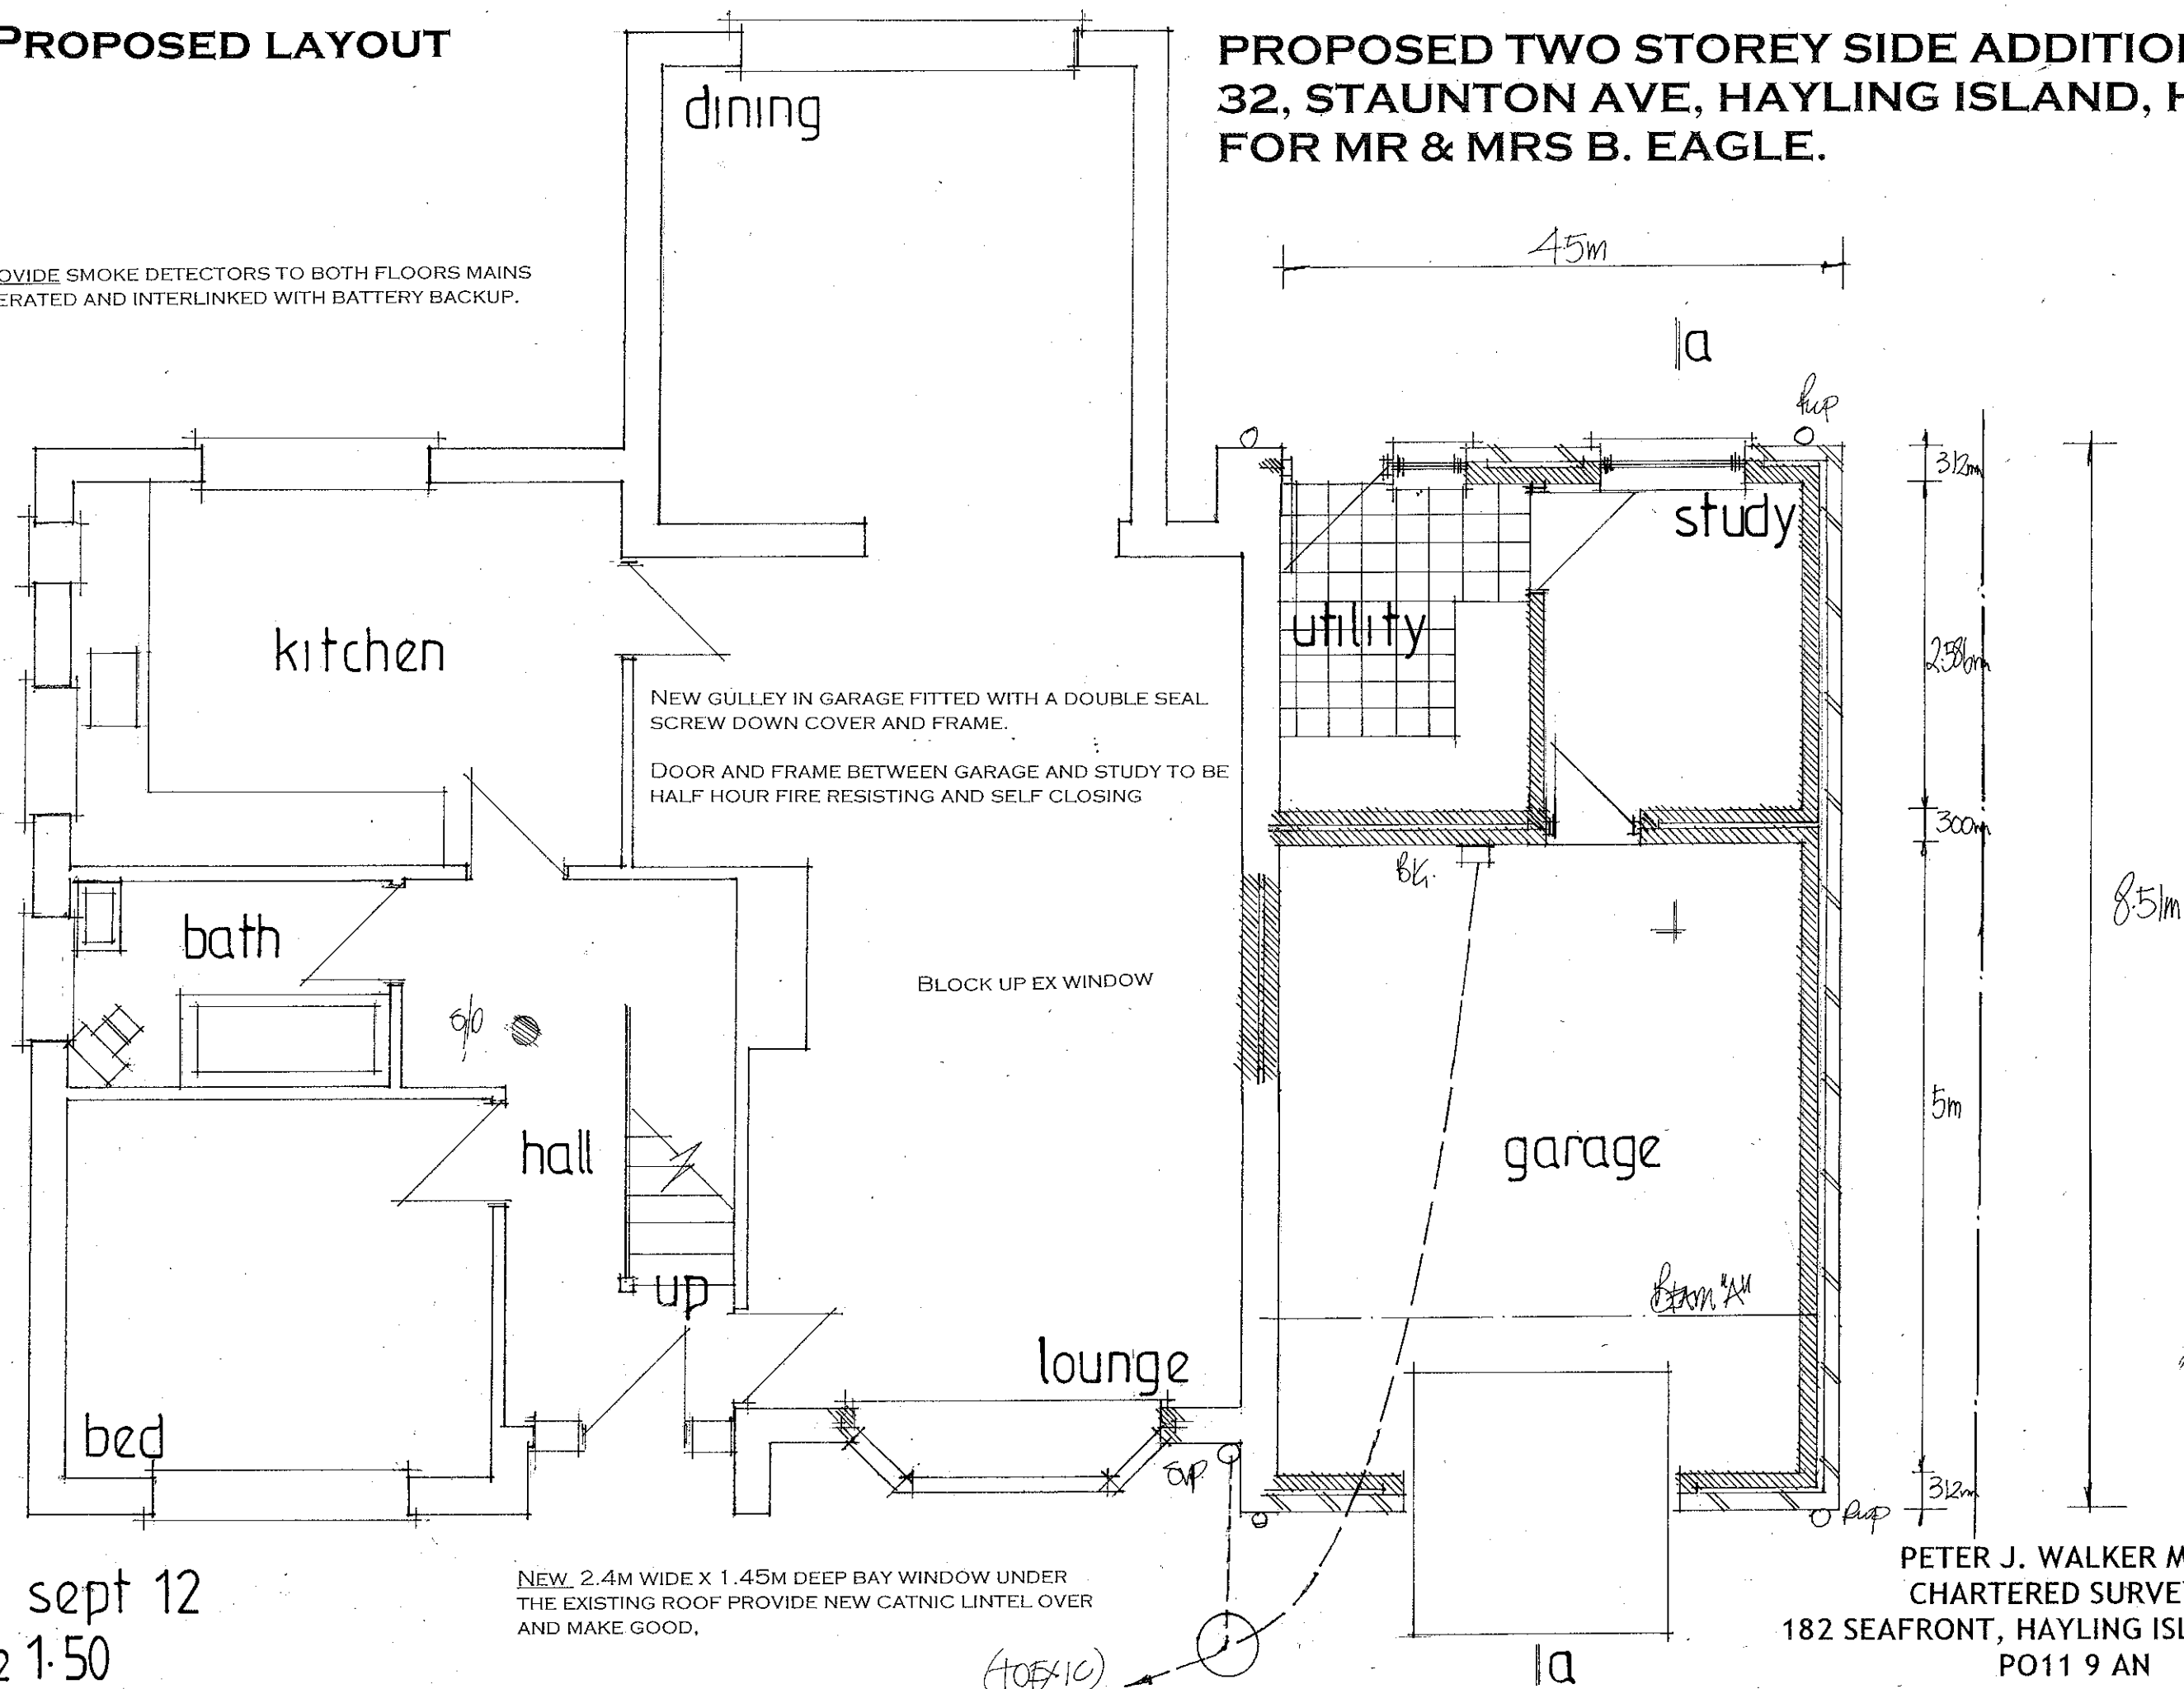

date sept 12
scale 1:50

NEW 2.4M WIDE X 1.45M DEEP BAY WINDOW UNDER
THE EXISTING ROOF PROVIDE NEW CATNIC LINTEL OVER
AND MAKE GOOD.

PETER J. WALKER MRICS
CHARTERED SURVEYOR
182 SEAFRONT, HAYLING ISLAND, HANTS
PO11 9 AN