


NOTES:

This drawing has been produced solely for PLANNING/DESIGN.
Do not Scale from this Drawing except for planning purposes.
This drawing is the copyright of MF Designs Ltd.

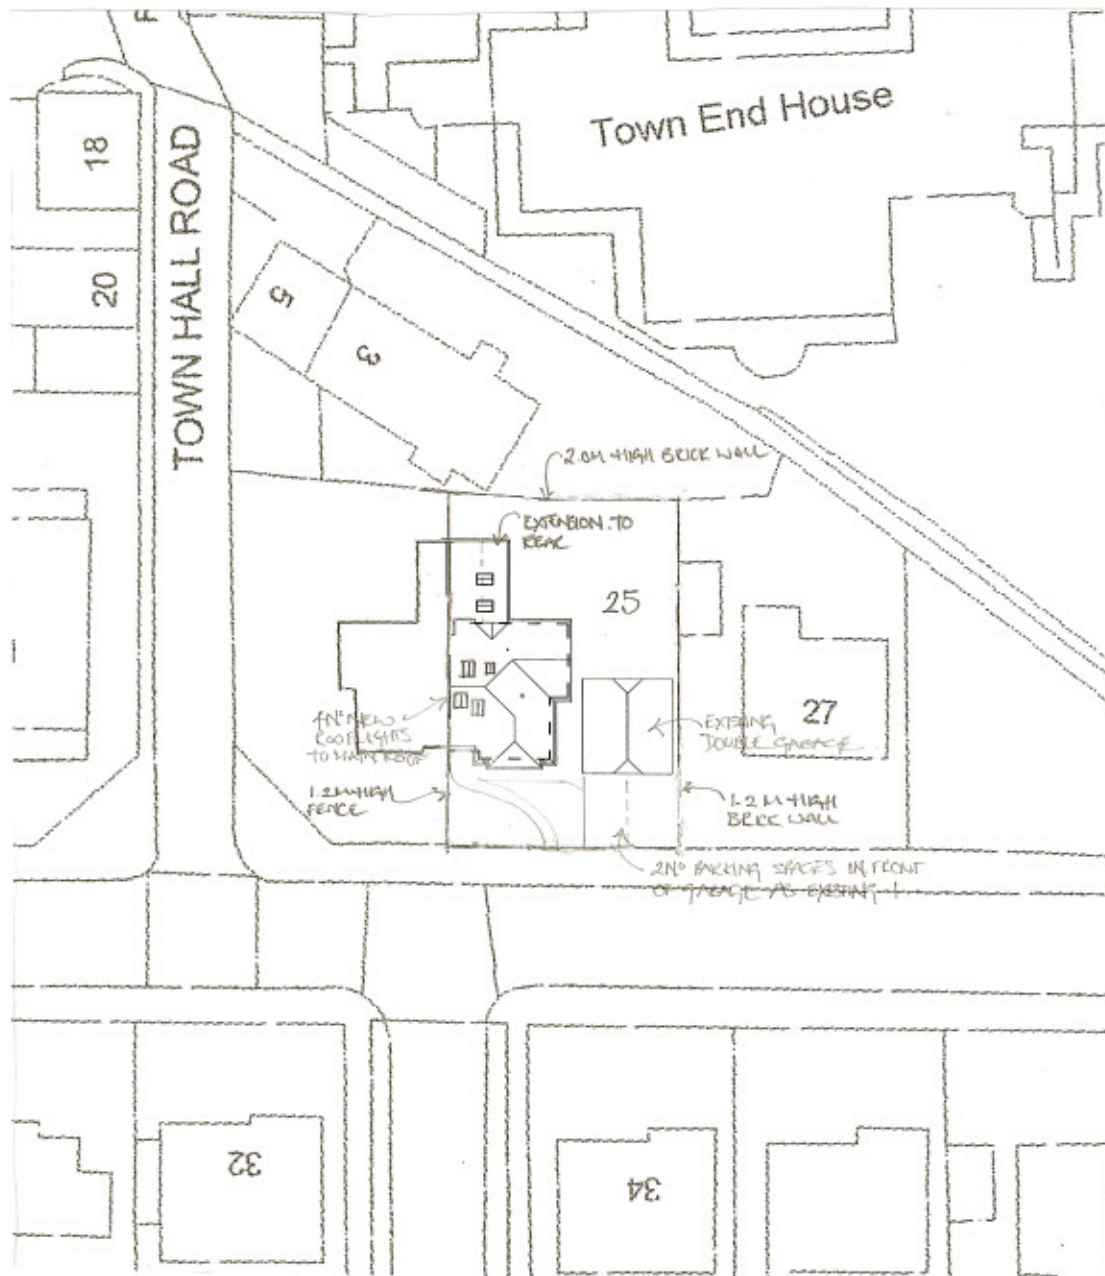

REAR EXTENSION AND ROOF CONVERSION
25 Grove Road, Havant. PO9 1AR

Block



A: 13.07.12 - EXISTING & PROPOSED PARKING.

mf designs ltd

Chartered Architects



12 Wensley Gardens • Emsworth • Hampshire • PO10 7RA

tel 01243 377766

Director: Martin Farrer RIBA • Co Registration No.4507379

e admin@mfdesigns.org.uk

Date: July 2012

Job No: 3045

Scale: 1:500

Drg No: 03★