PERMIT

PROPOSED SINGLE STOREY REAR ADDITION.
22, MARCHWOOD ROAD, LEIGH PARK, HAVANT, HANTS.
FOR MR K. SAUNDERS.

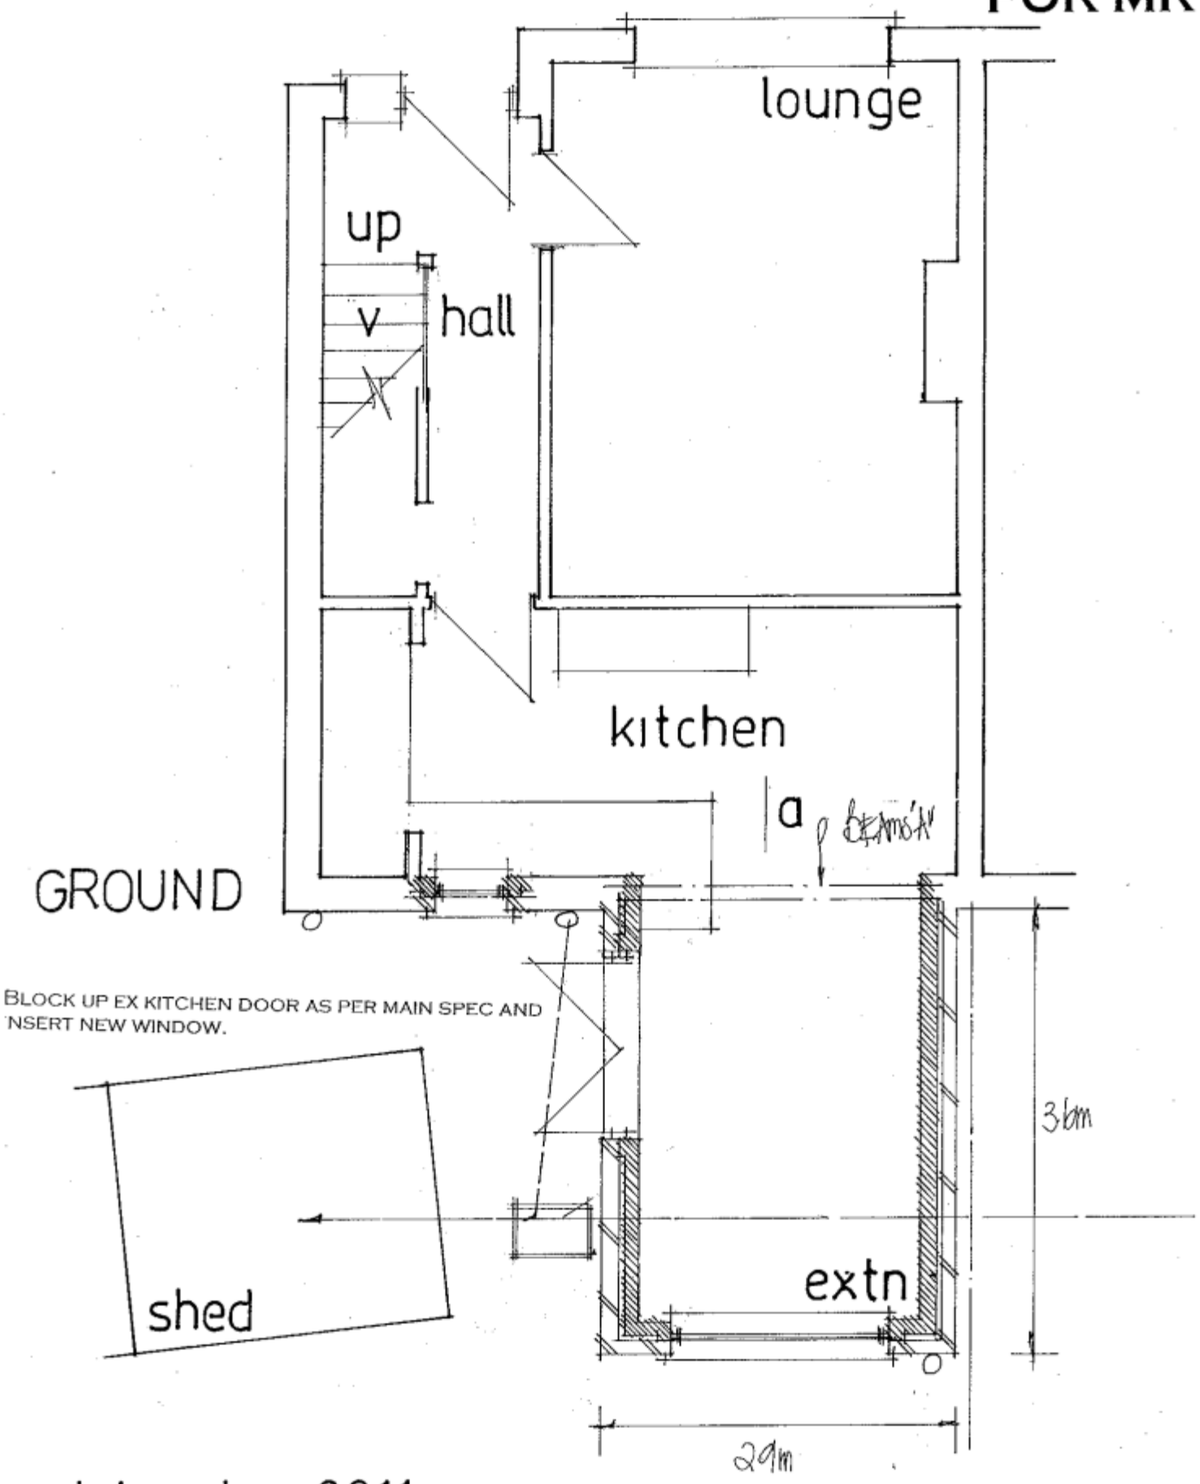

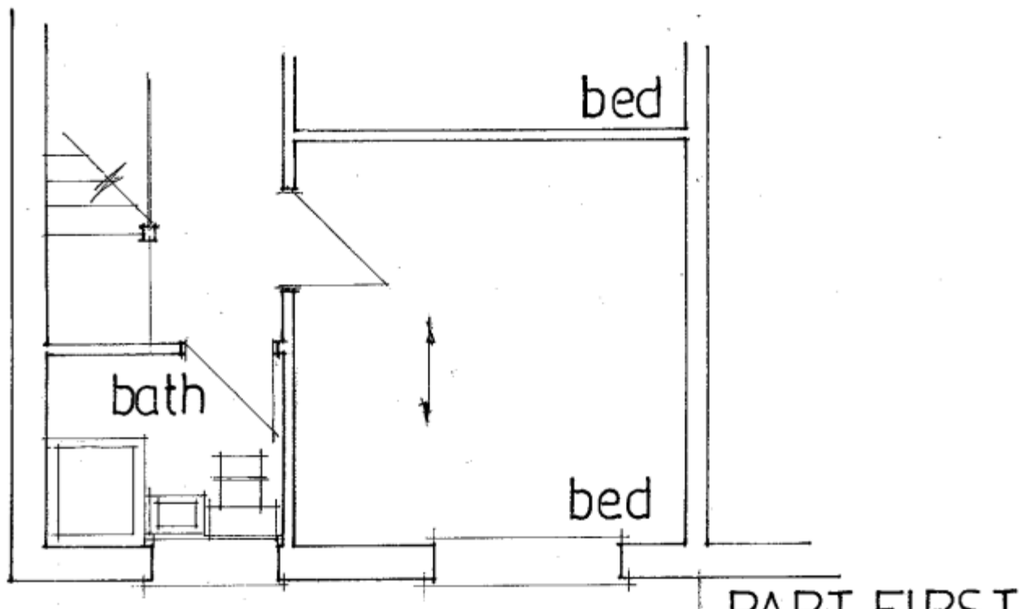

date dec 2011
scale 1·50

PROPOSED LAYOUTS

PETER J. WALKER MRICS
CHARTERED SURVEYOR
182 SEAFRONT, HAYLING ISLAND, HANTS
PO11 9 AN

TEL: 02392 467571