

NOTES:
This drawing has been produced solely for PLANNING/DESIGN.
Do not Scale from this Drawing except for planning purposes.
This drawing is the copyright of MF Designs Ltd.




Typical Section



Location Streetwise Licence No. 100047474

TWO SINGLE STOREY SIDE EXTENSIONS
1 ORANGE ROW, EMSWORTH

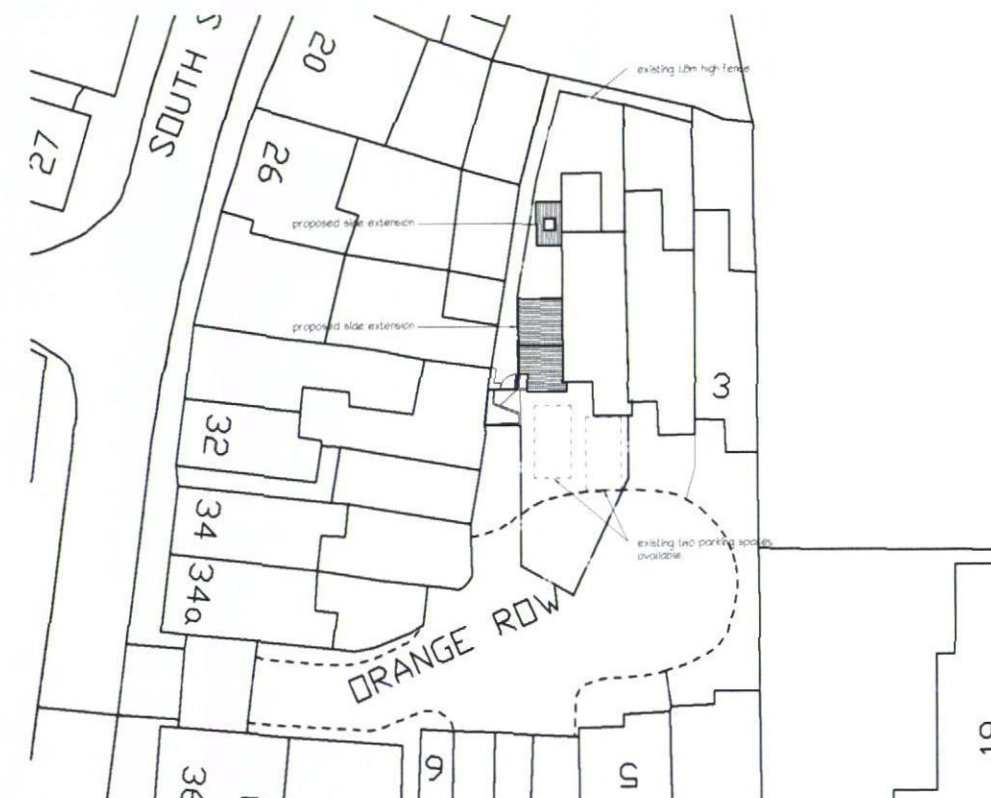

Block



mf designs ltd



Chartered Architects

12 Wensley Gardens • Emsworth • Hampshire • PO10 7RA U/I 01243 377766

Director: Martin Farrer RIBA • Co Registration No.4507379 e admin@mfdesigns.org.uk

Date: July 2012

Job No: 3047

Scale: 1:100/500/1250

Drg No: 006