


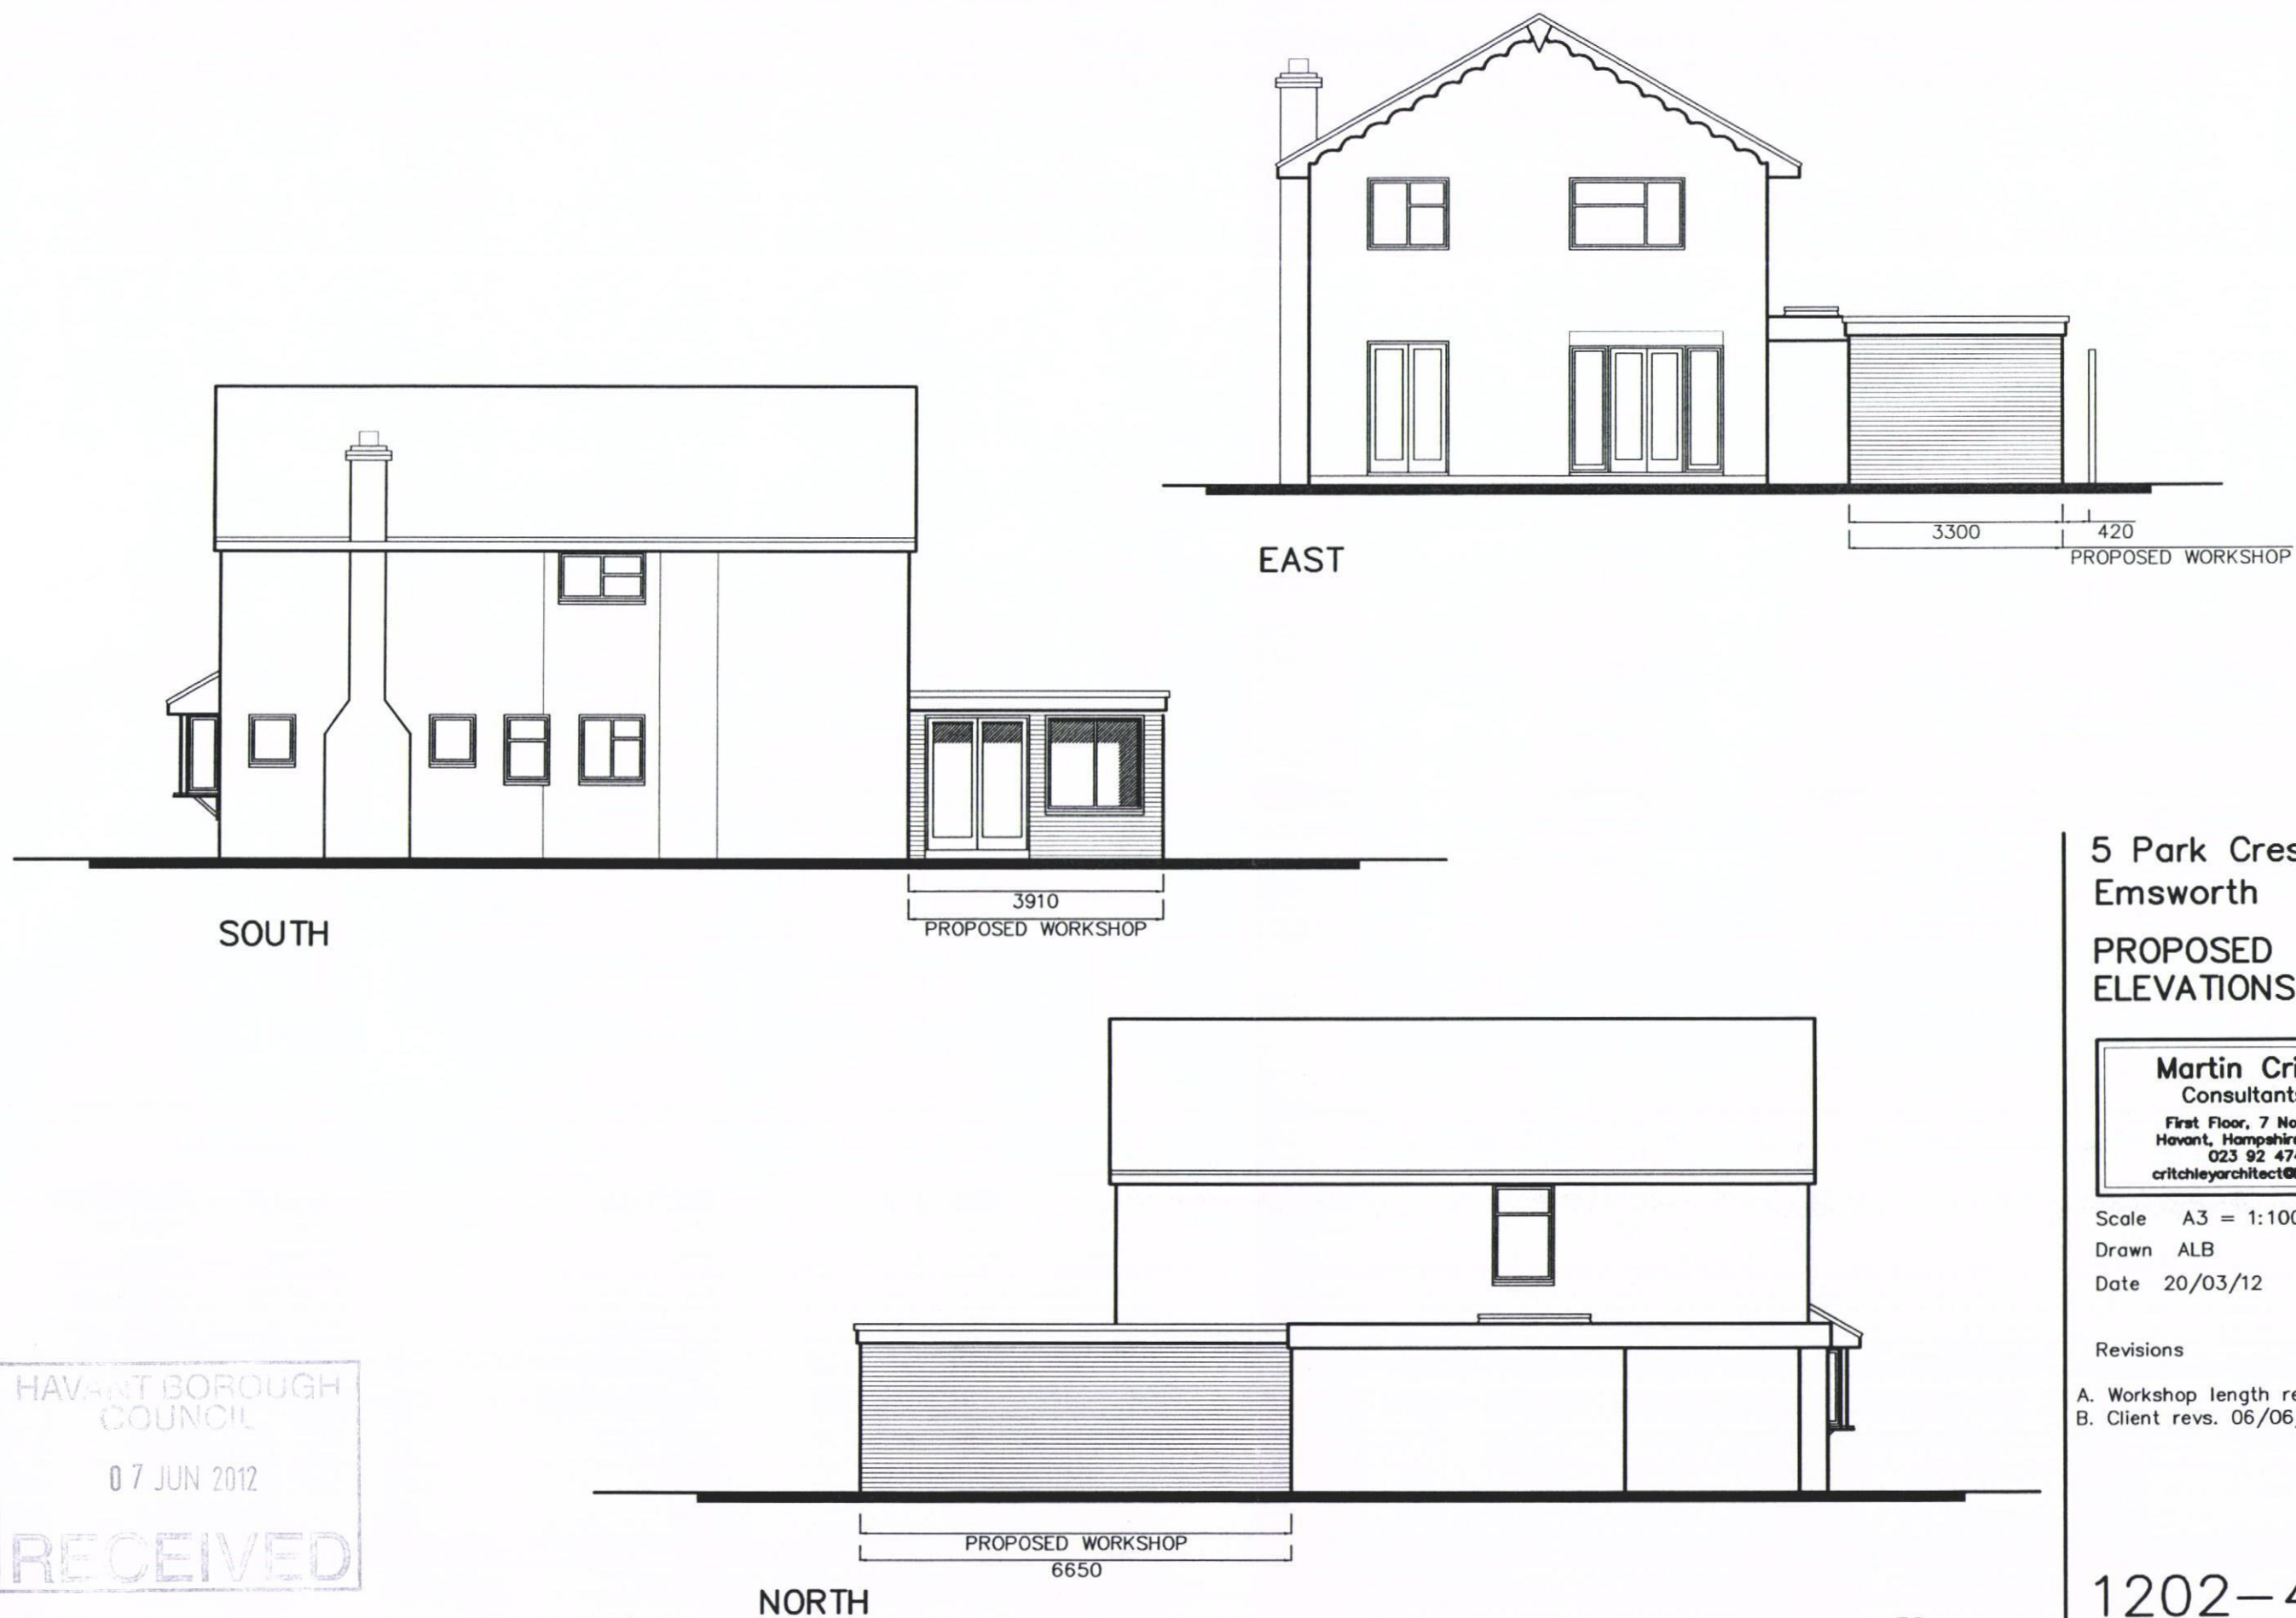

5 Park Crescent
Emsworth
**PROPOSED
ELEVATIONS**

Martin Critchley
Consultants Ltd.

First Floor, 7 North Street
Havant, Hampshire, PO9 1PW
023 92 474 919
critchleyarchitect@hotmail.com

Scale A3 = 1:100

Drawn ALB

Date 20/03/12

Revisions

- A. Workshop length reduced. 31/05/12
- B. Client revs. 06/06/12

1202-403^B

HAVANT BOROUGH
COUNCIL

07 JUN 2012

RECEIVED