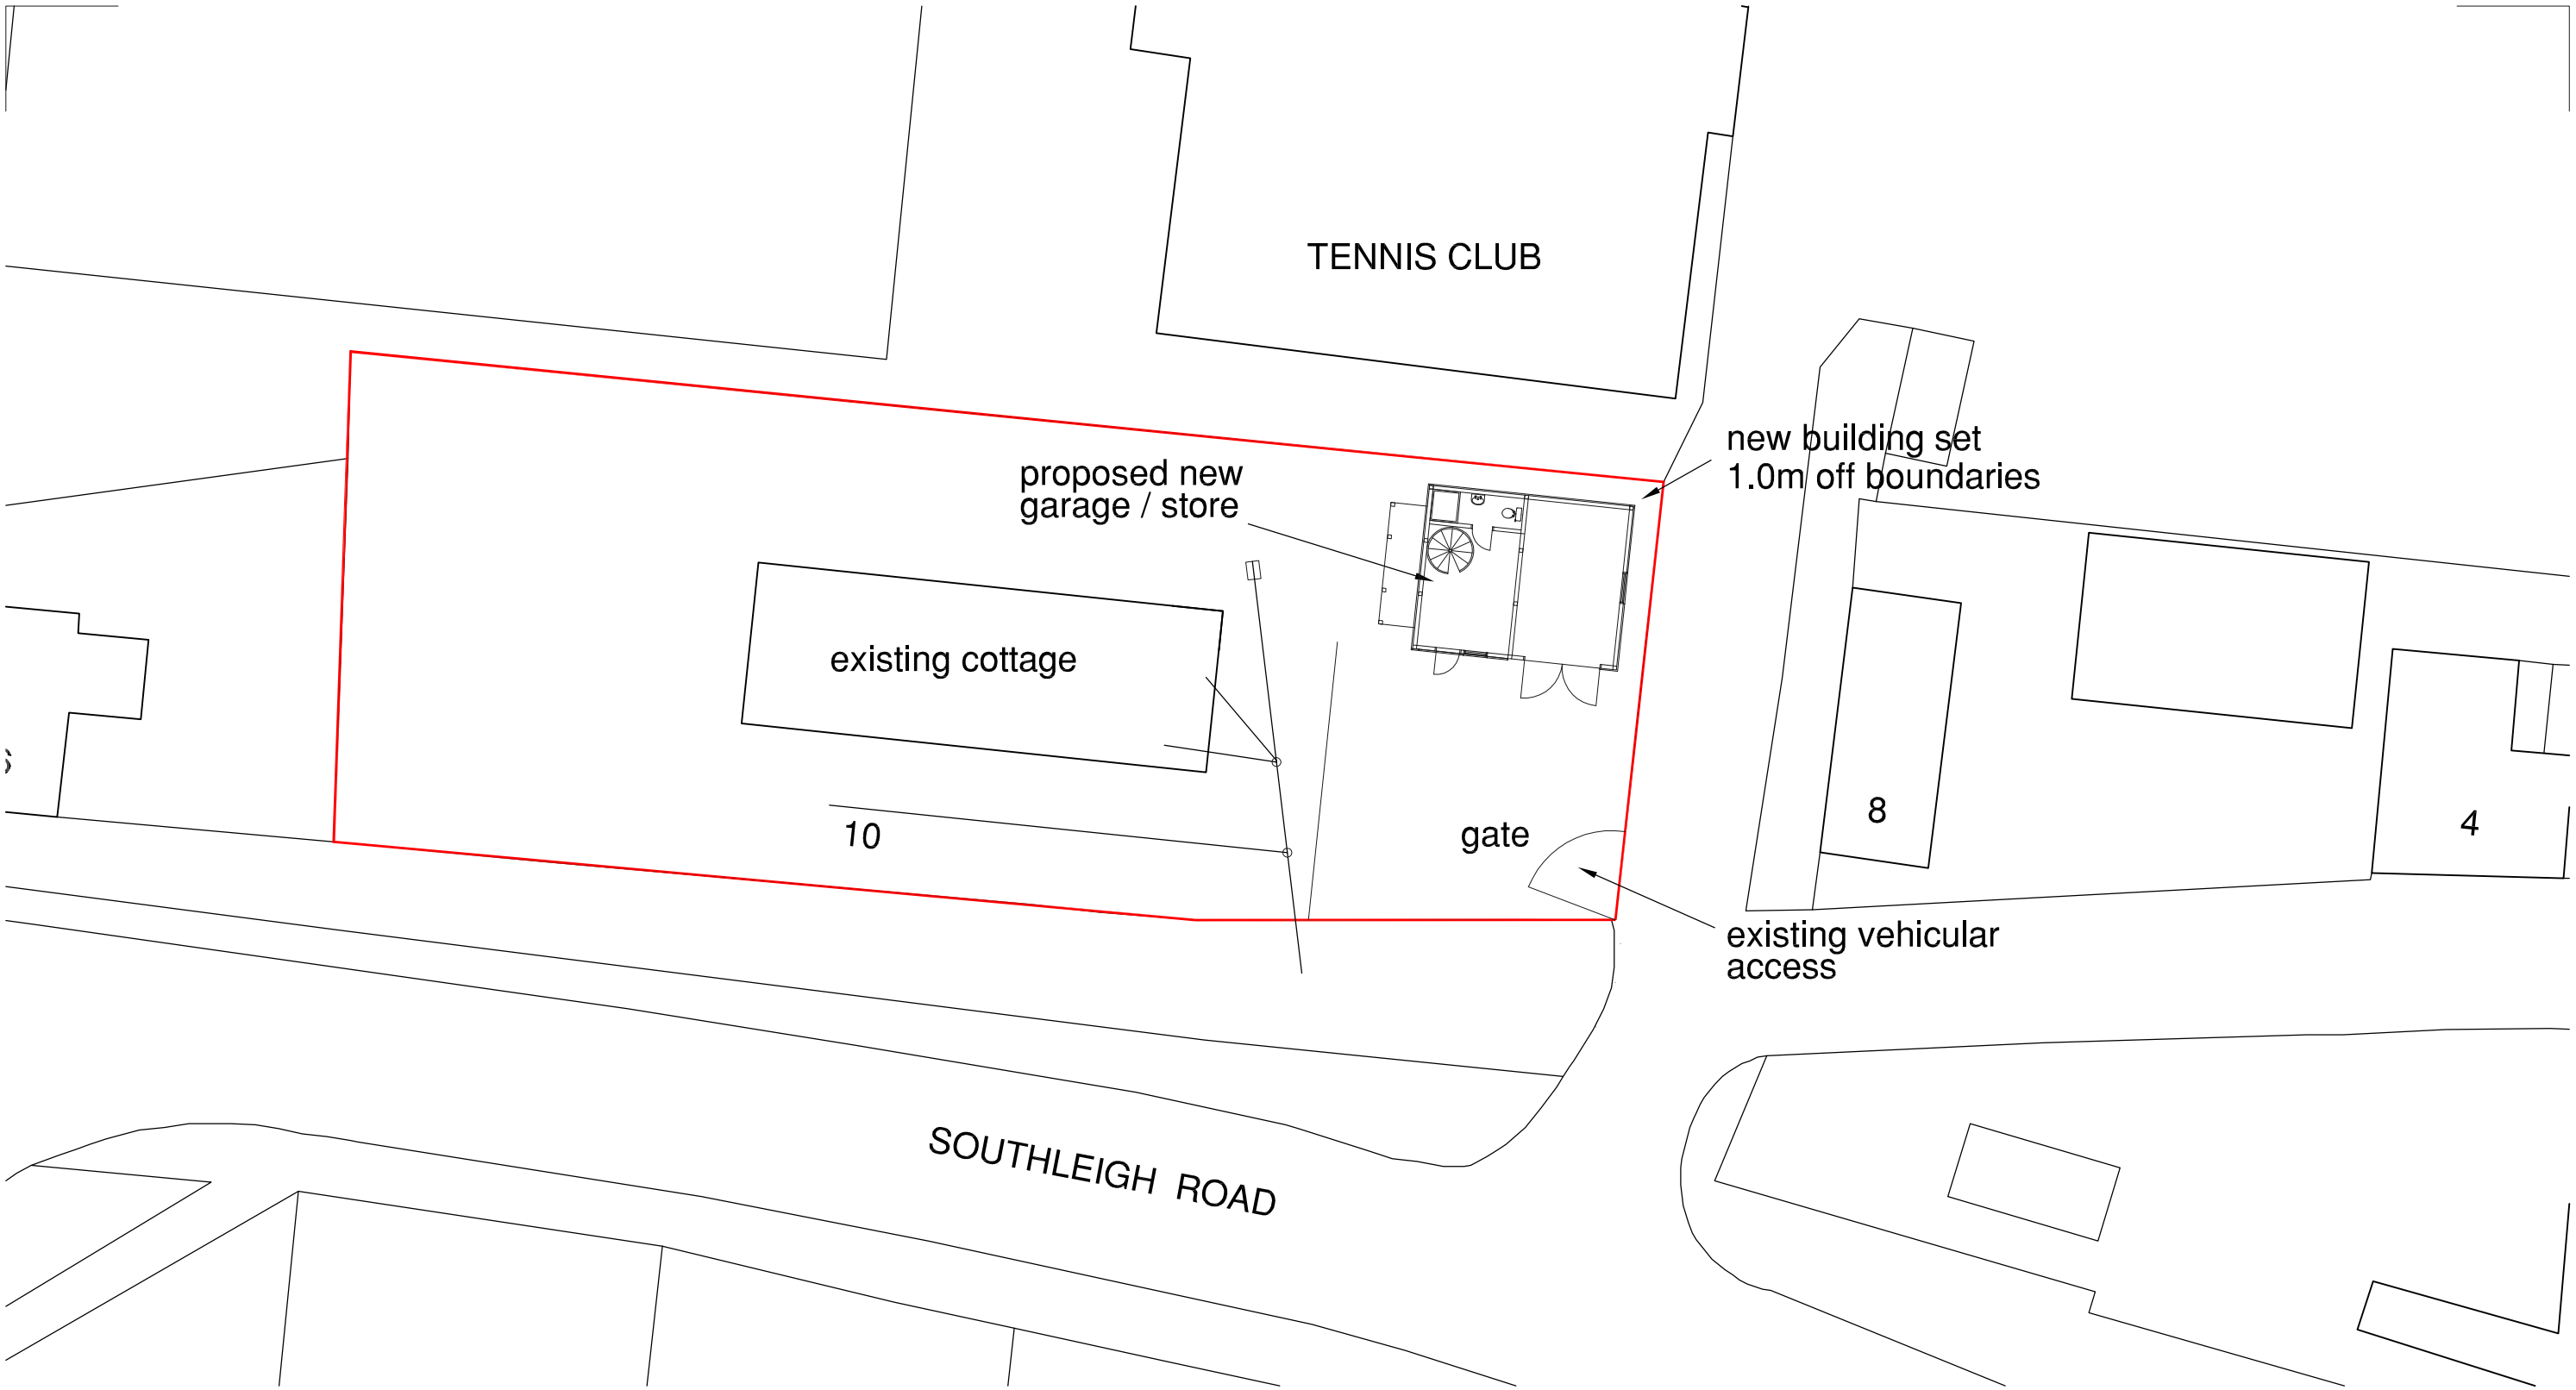

Crown Copyright. All rights reserved. License no. 100045736

PROJECT

10 Southleigh Road
Havant

CLIENT

Pennington & Pope

DRG TITLE

Site Plan

PROJECT NO. 11031

DRAWING NO. 101

SCALE 1:250

REV C

Rev	DESCRIPTION	Dwn / Date	Chk / Date
C	Garage building revised	mw 29.03.12	
B	Store building revised	mw 16.01.12	
A	Store building revised	mw 07.01.12	-

This drawing is copyright and must not be disclosed to third parties without permission
Scaled dimensions are not to be used for construction

4 Queensgate
Queens Road
Fareham
Hampshire
PO16 0NW

Tel: 01329 288911
Fax: 01329 221913
E-mail: admin@m2architecture.com

m2 architecture
architectural technologist