PERMIT

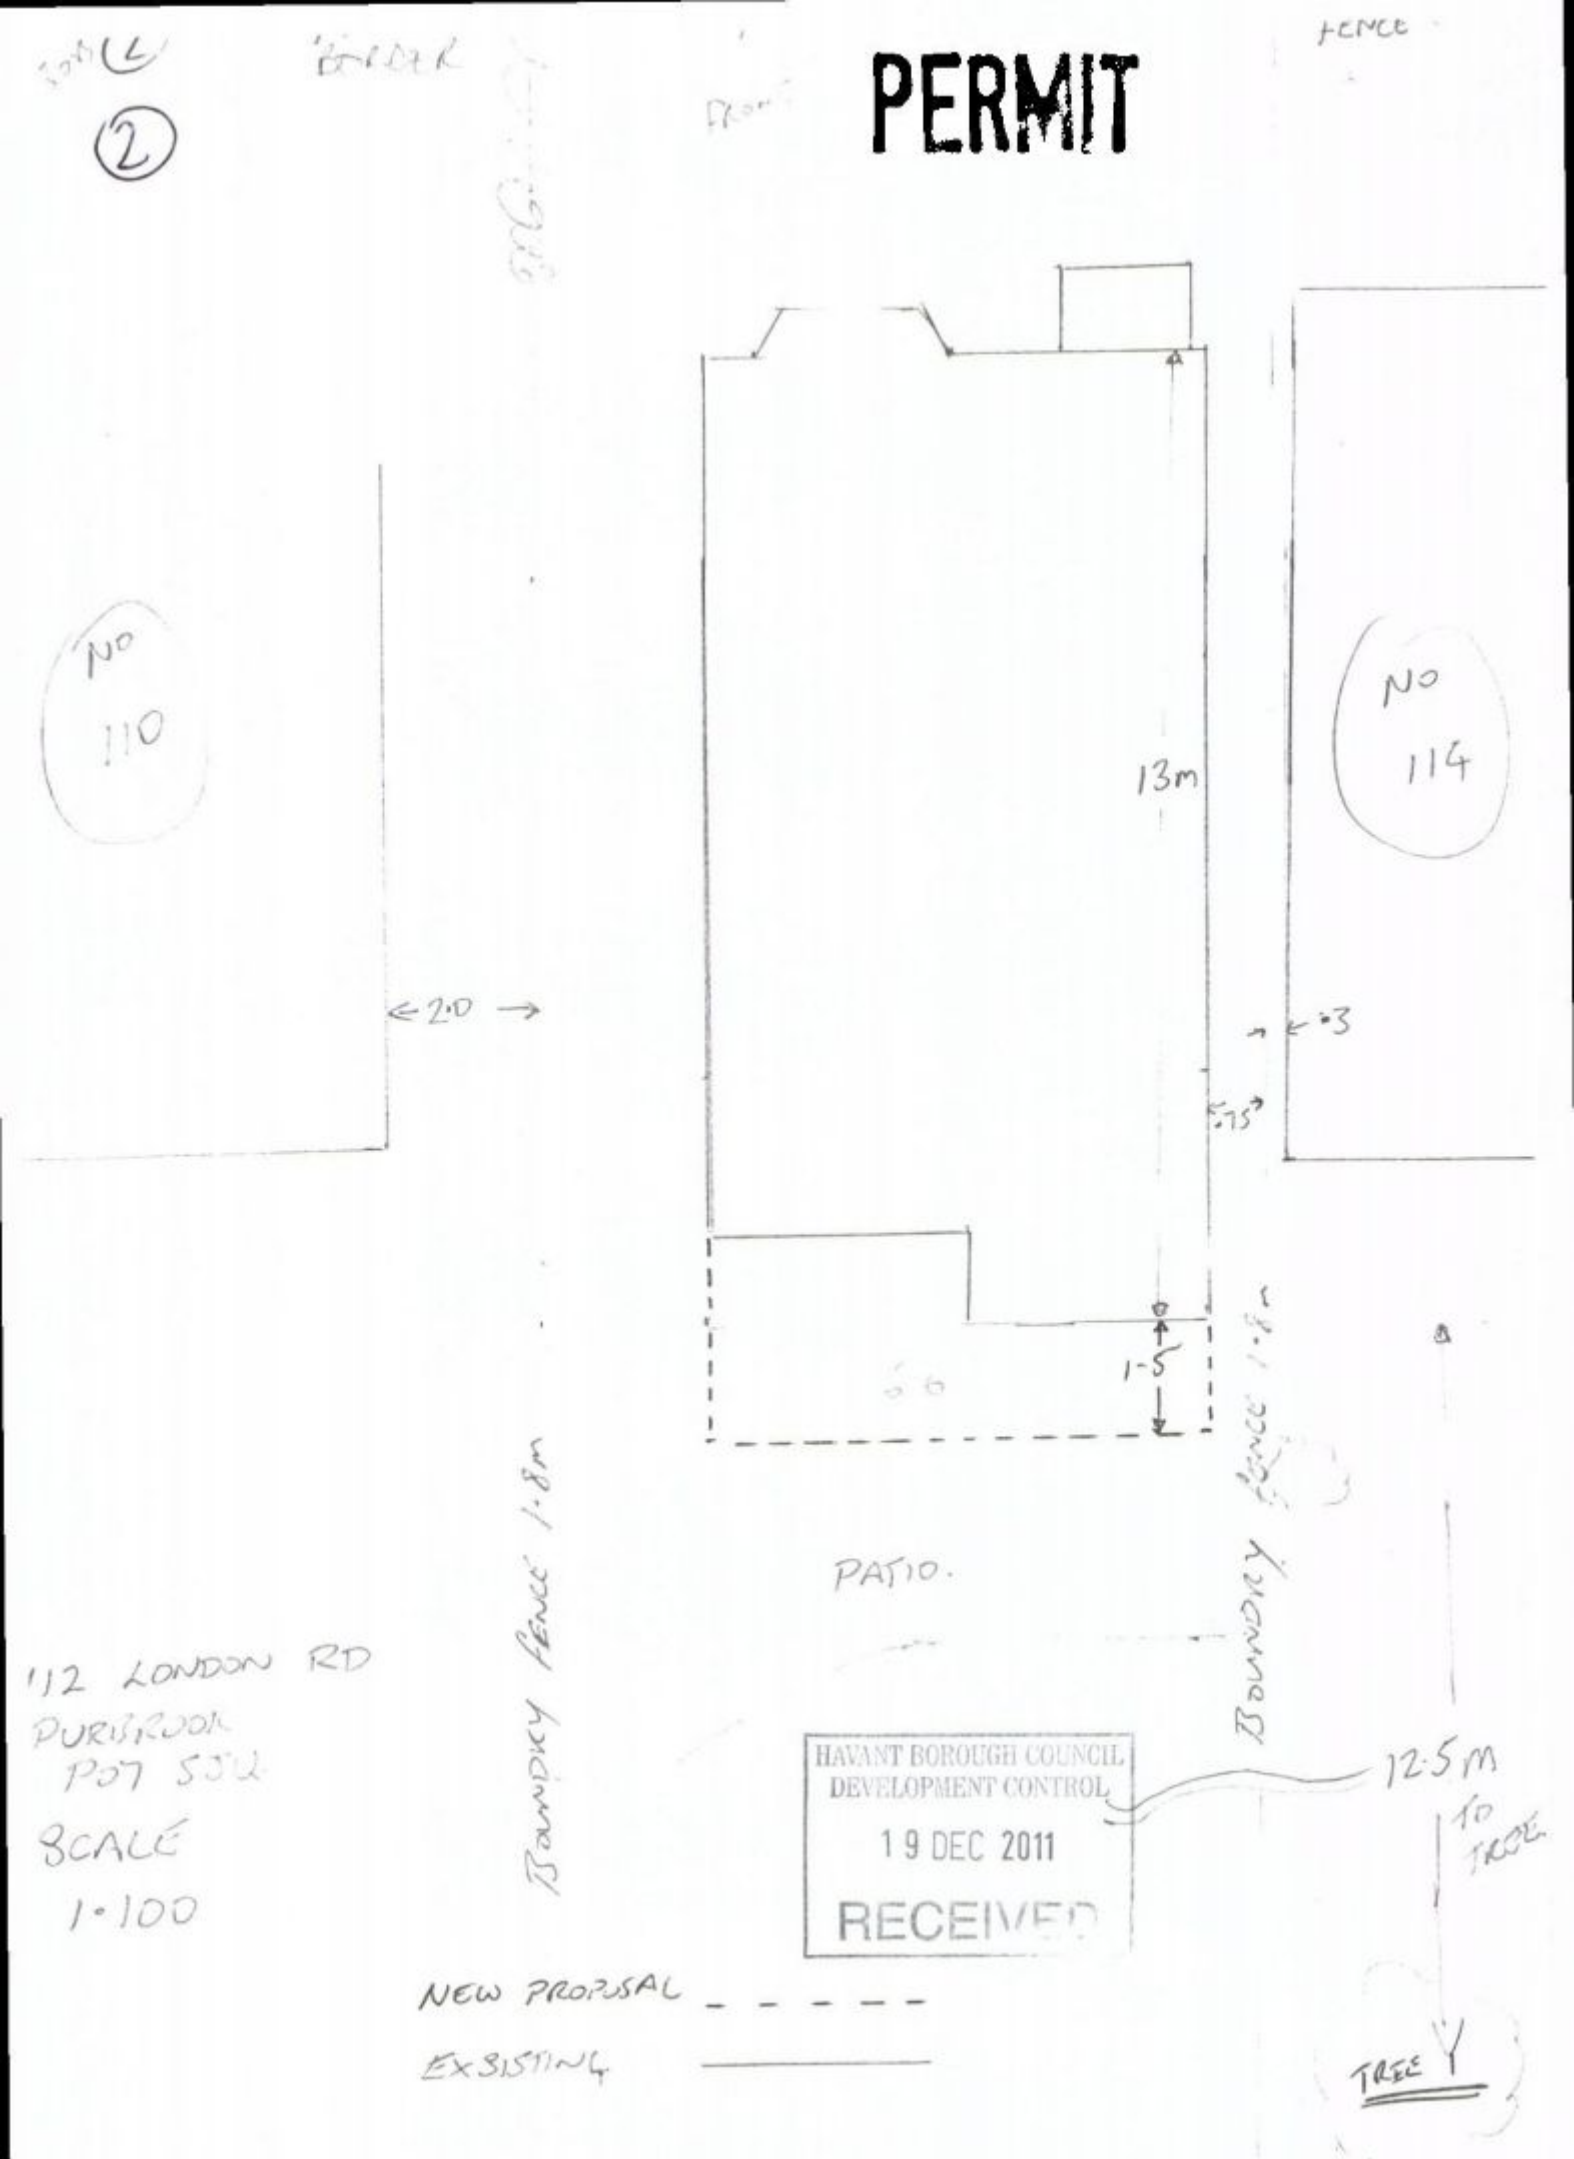

112 LONDON RD
PURBROOK
PO7 5SQ

SCALE
1·100

HAVANT BOROUGH COUNCIL
DEVELOPMENT CONTROL
19 DEC 2011
RECEIVED