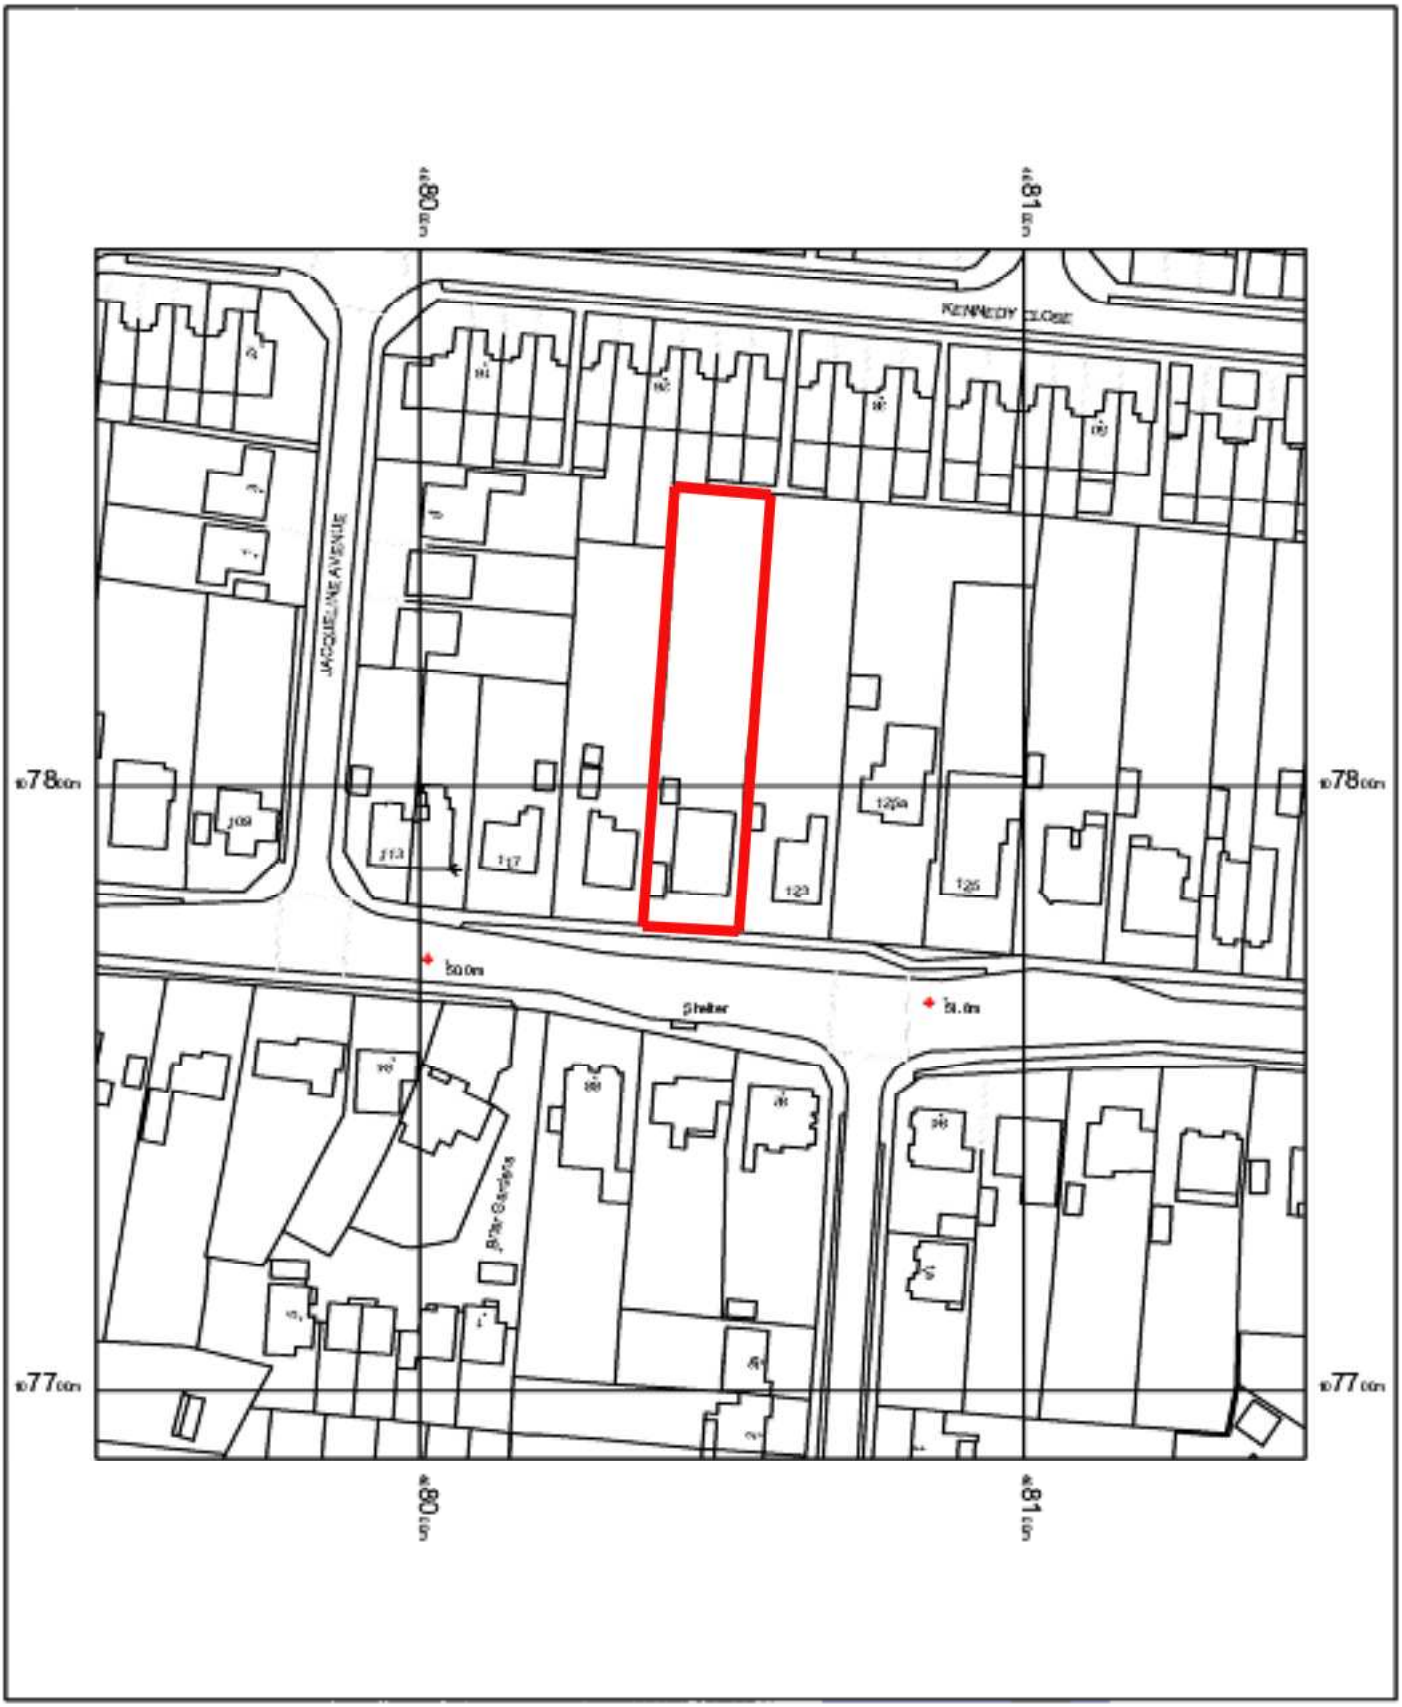

0 5 10 15 20 25 30 35 40 45 50
m

121 Stakes Road
Waterlooville
PO7 5PD

OS Mastermap
05 May 2011, ID: BW1-00071154
maps.blackwell.co.uk

1:1250 scale print at A4, Centre: 468046 E, 107789 N

©Crown Copyright Licence no. 100041040

N

BLACKWELL'S
www.blackwellmapping.co.uk
TEL: 0114 266 7656
maps.sheffield@blackwell.co.uk

Mapping sourced from Ordnance Survey