

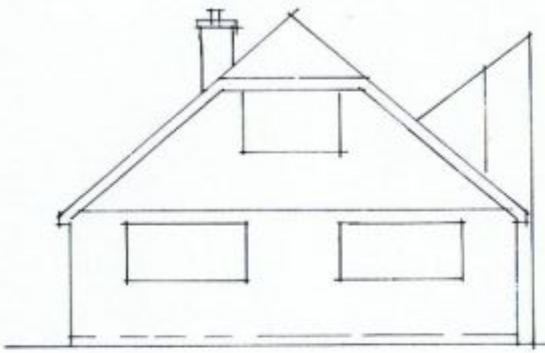


Front Elevation - existing

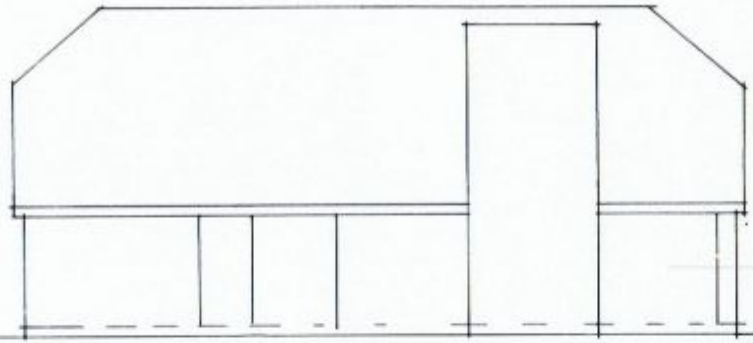


Side Elevation - existing

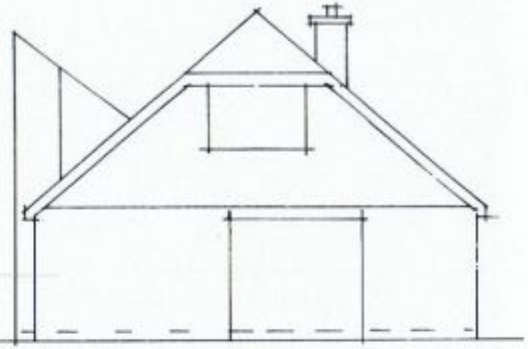

Rear Elevation - existing

PERMIT

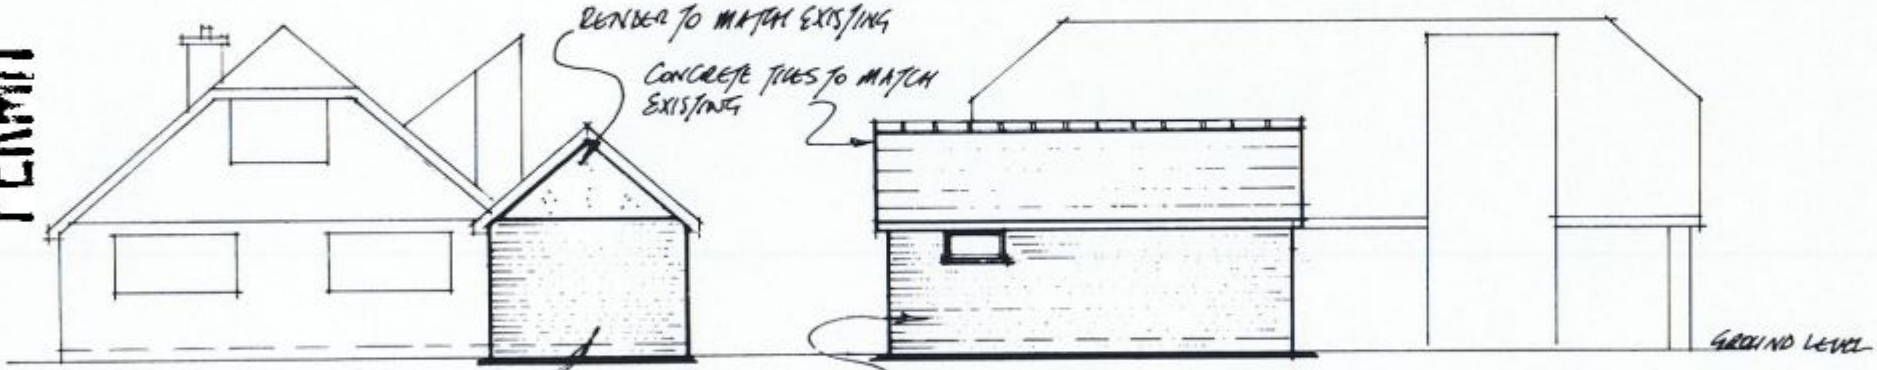


Front Elevation - proposed


Side Elevation - proposed



Rear Elevation - proposed

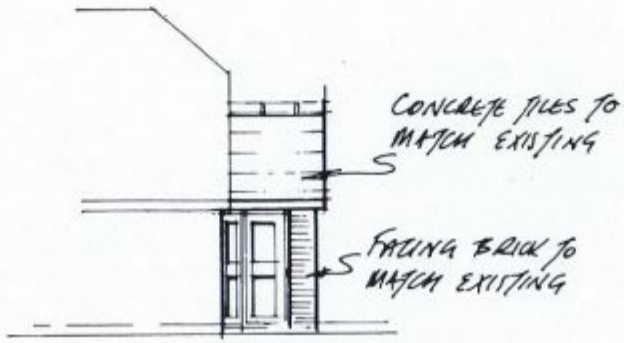

Part Side Elevation - proposed

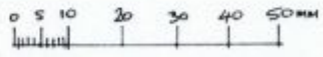

212 Havant Road
Hayling Island

SCALE 1:100

AUGUST 2011

03A