

# REFUSE

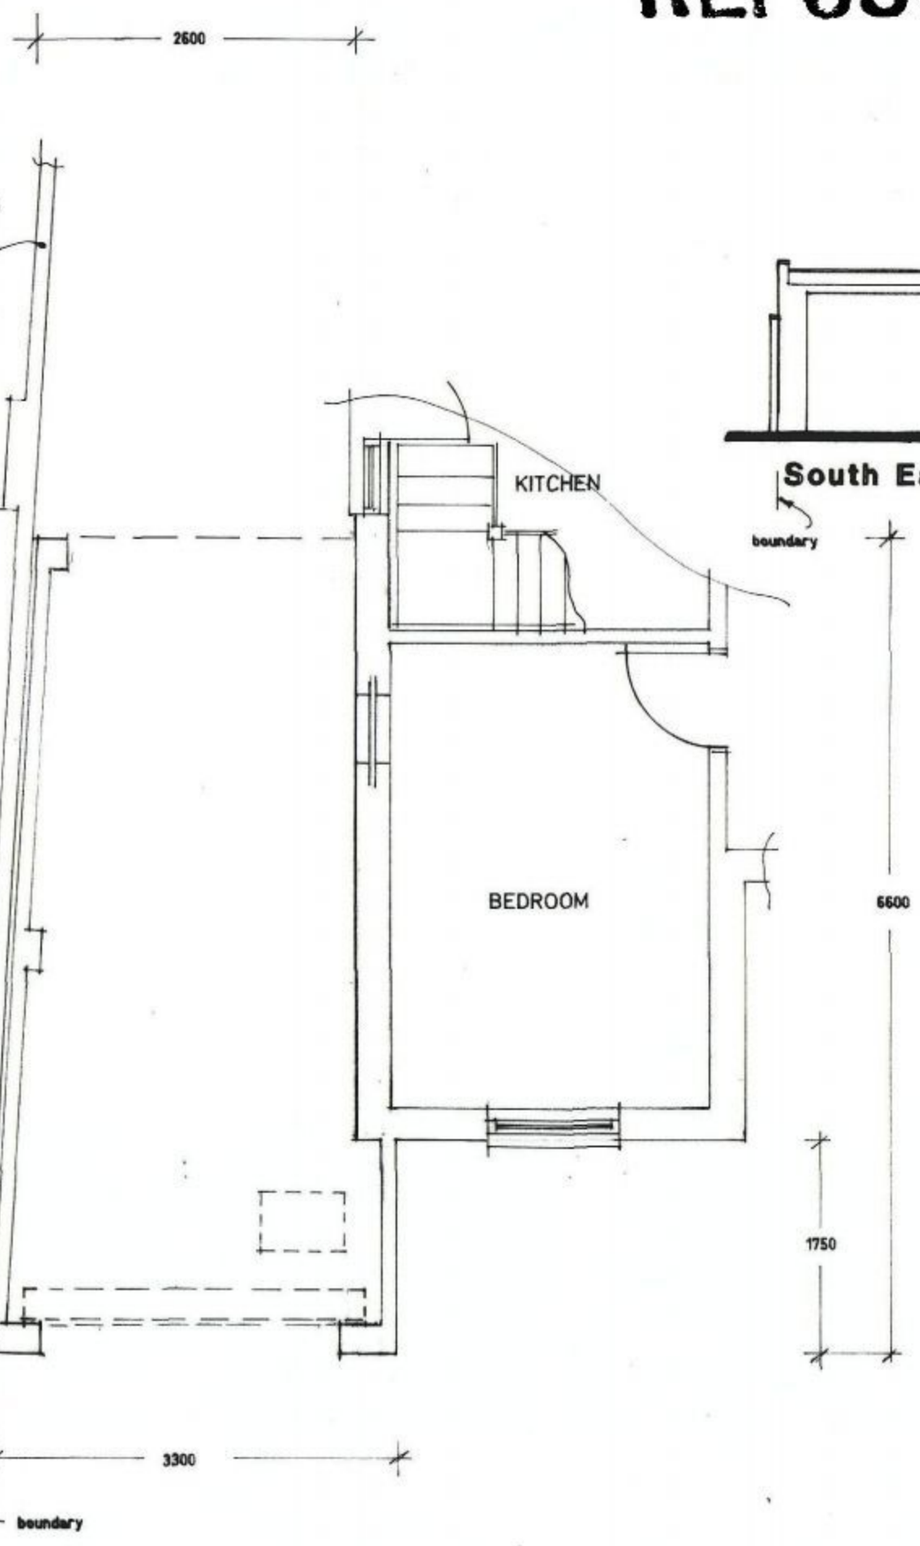



Proposed Garage Layout Plan



South East Elevation.

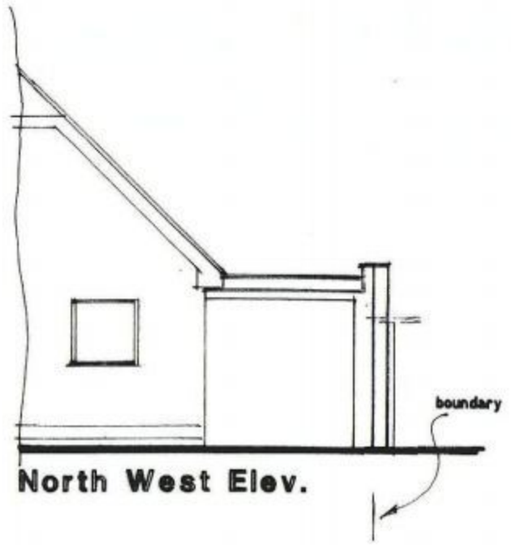



North West Elev.

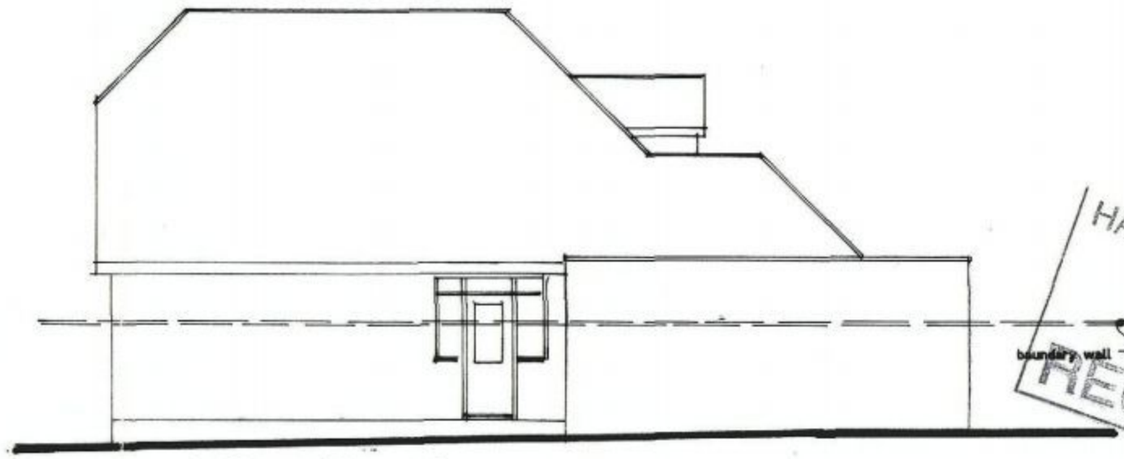


South West Elevation.

HAVANT BOROUGH COUNCIL
08 SEP 2010
RECEIVED

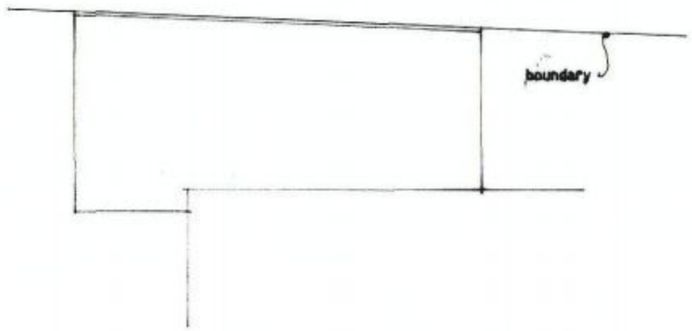


Proposed Roof Plan.

Proposed garage at 43 Eastoke Avenue, Hayling Island, Hants. PO11 9QW

R. Price Esq..

| | |
|---|---|
| Scale 1:50 1:100 | Date July 2010 |
| A3 Drawing Number | 2 |
| Revision | |