PERMIT

NOTES:
Do not Scale from this Drawing except for planning purposes.
First floor layout and drainage is shown as indicative only
This drawing is the copyright of MF Designs Ltd.

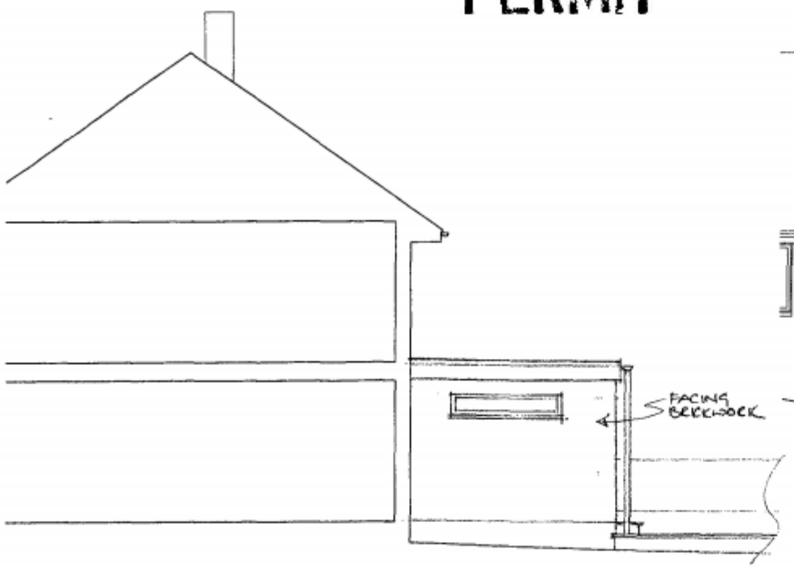

North/Section

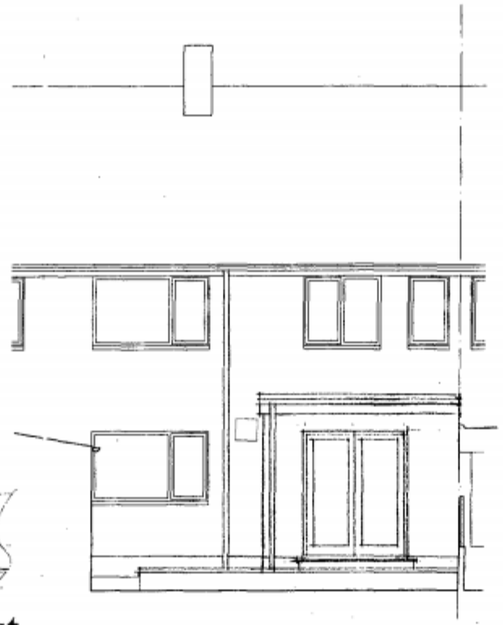

West

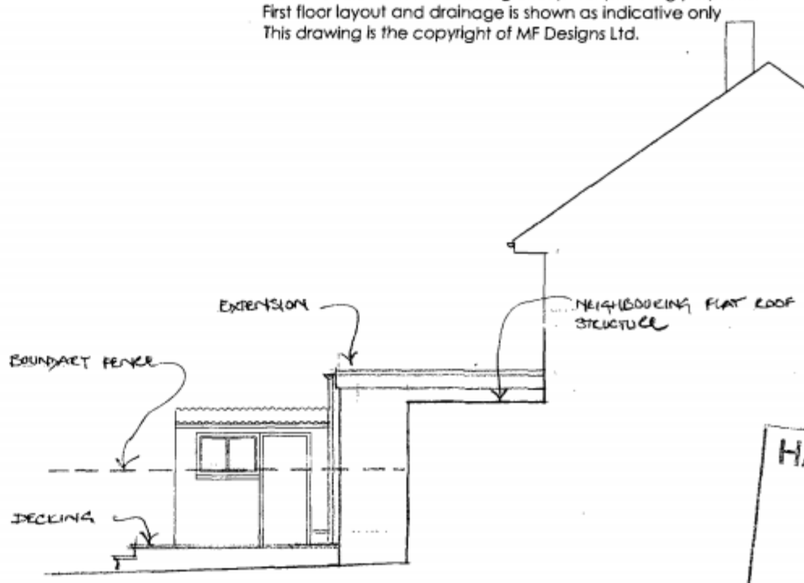

South/Section

HAVANT BOROUGH COUNCIL
15 SEP 2010
RECEIVED



Supplied by Streetwise Maps - Licence No: 10046453

Location 1:1250

NORTH

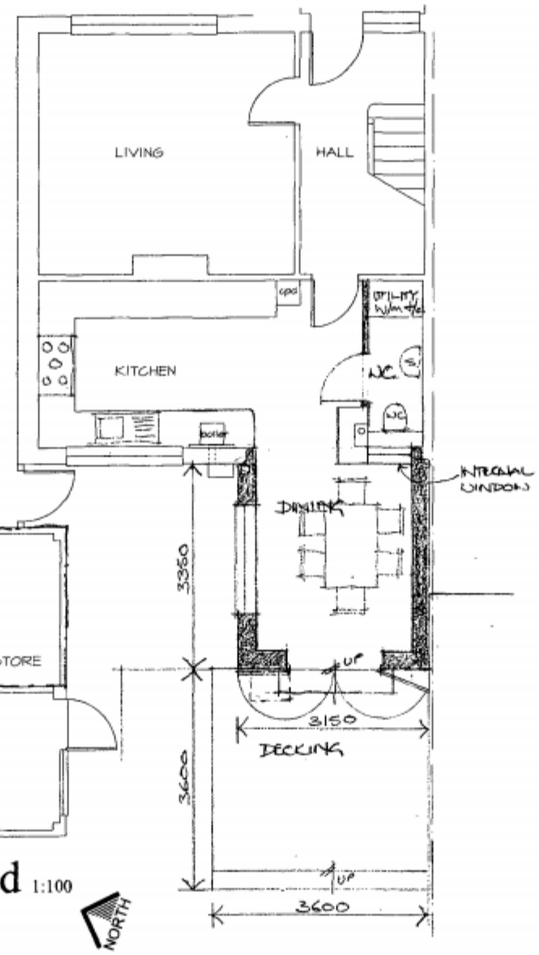

Ground 1:100

NORTH

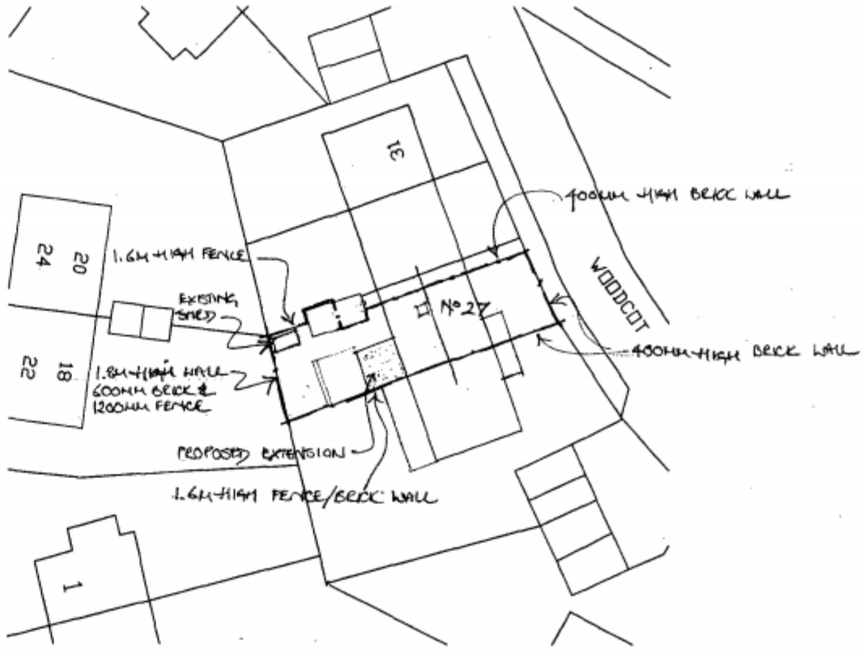

Block 1:500

SINGLE STOREY REAR EXTENSION
27 WOODCOT CRESCENT, WEST LEIGH

mf designs ltd
Chartered Architects
12 Wensley Gardens • Emsworth • Hampshire • PO10 7RA
Director: Martin Farrer RIBA • Co Registration No.4507379
t: 01243 377766
e: admin@mfdesigns.org.uk

Date: Aug 2010
Scale: 1:100/500/1250
Job No: 3007
Drg No: 01