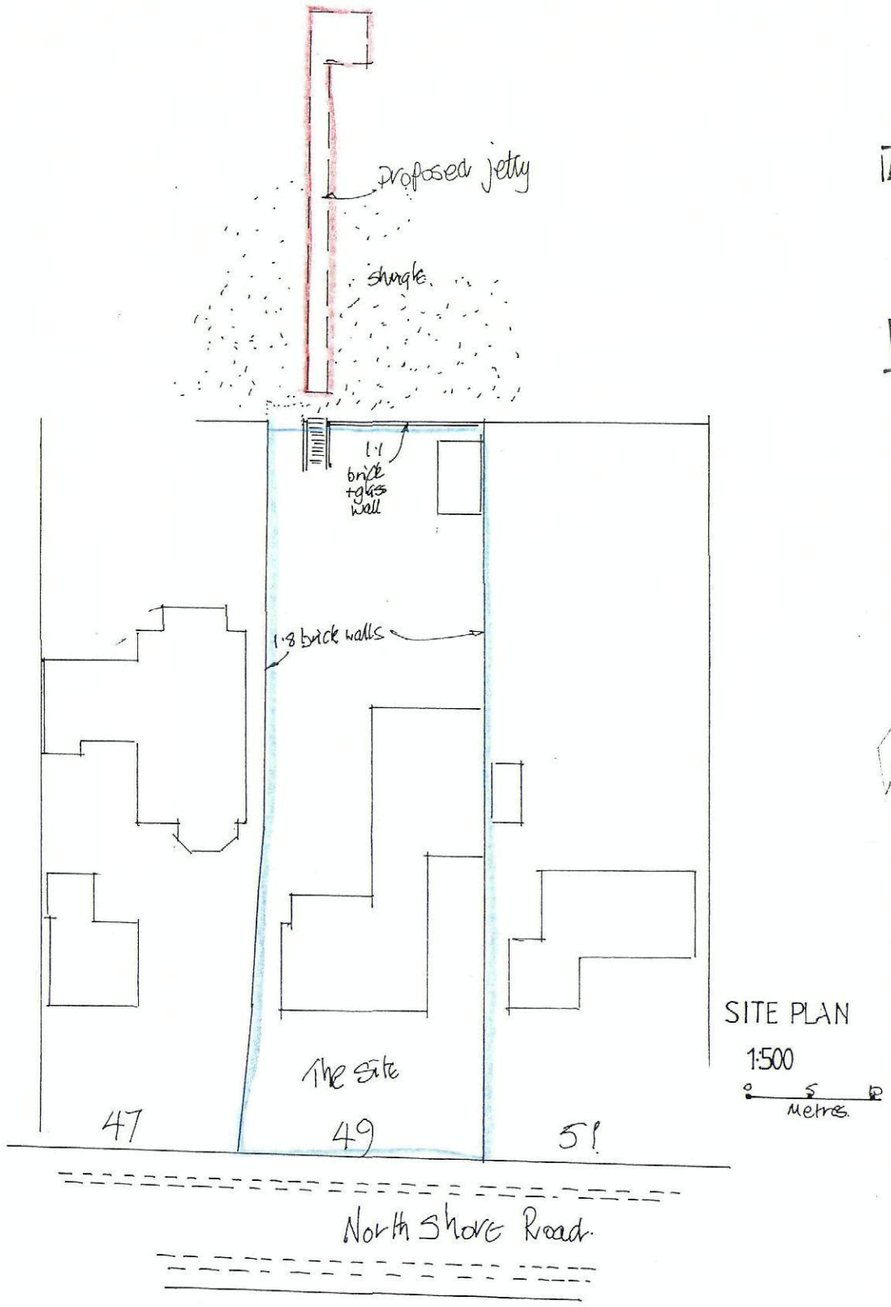

SITE PLAN
1:500
0 5 10
Metres

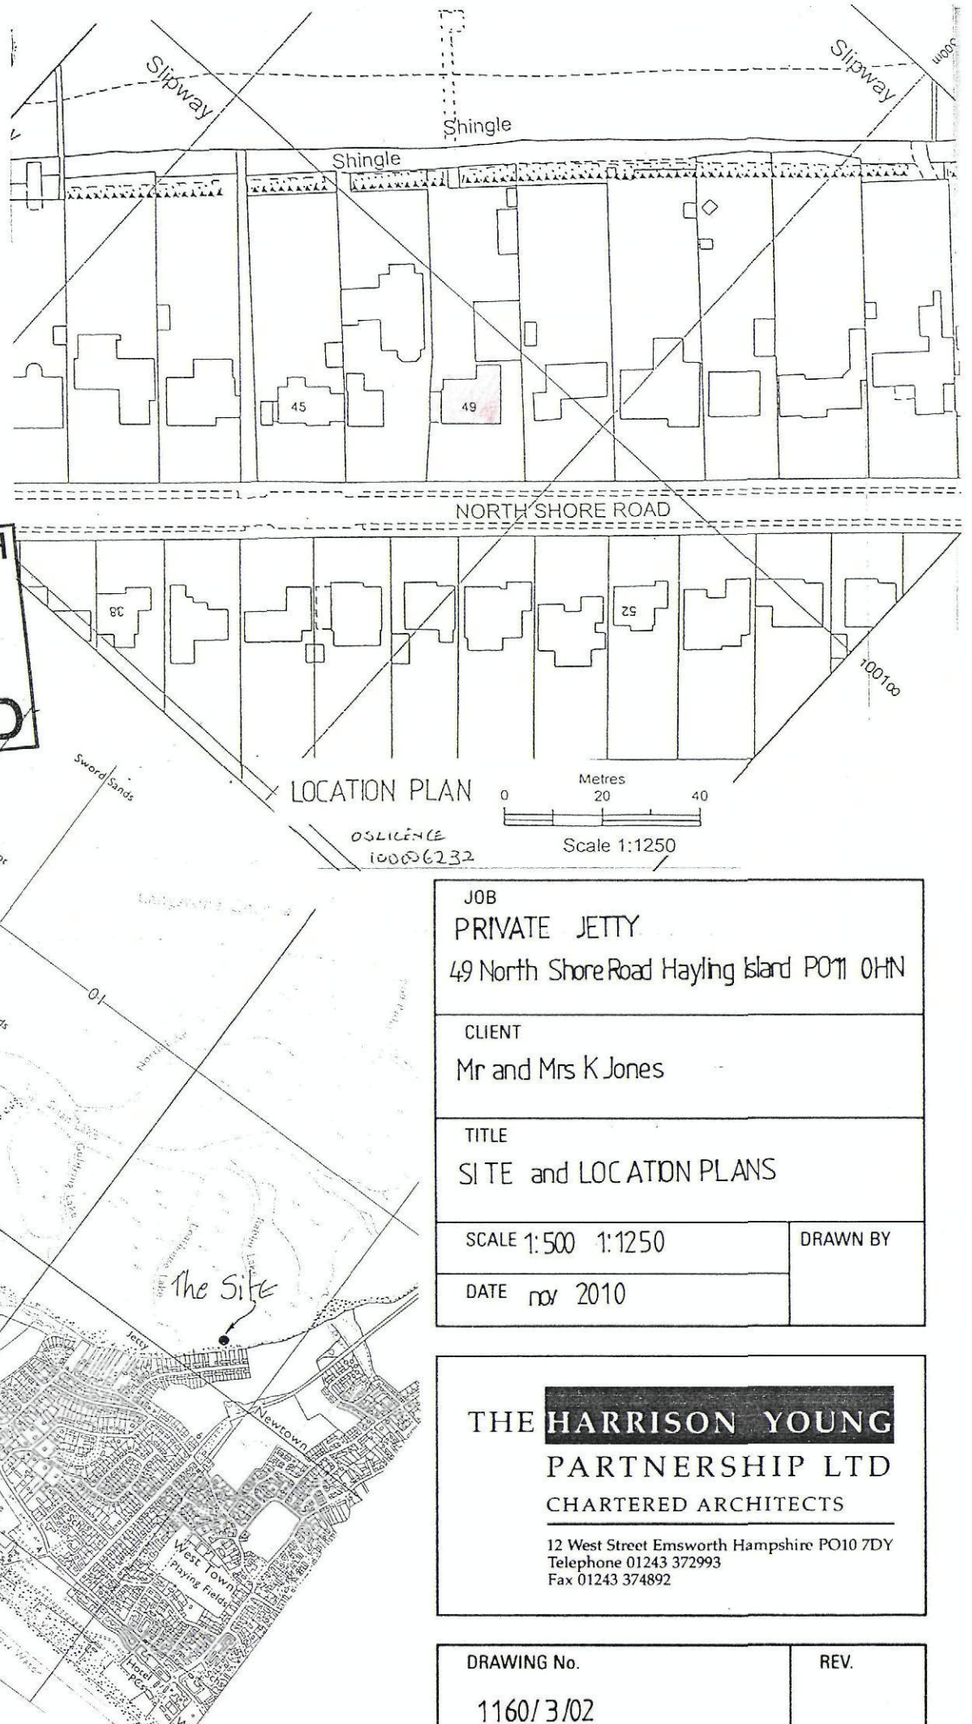

LOCATION PLAN
0 20 40
Metres
Scale 1:1250
OSLICENCE 100026232

HAVANT BOROUGH COUNCIL
13 DEC 2010
RECEIVED

JOB
PRIVATE JETTY
49 North Shore Road Hayling Island PO11 0HN

CLIENT
Mr and Mrs K Jones

TITLE
SITE and LOCATION PLANS

SCALE 1:500 1:1250

DRAWN BY

DATE nov 2010

THE HARRISON YOUNG PARTNERSHIP LTD
CHARTERED ARCHITECTS
12 West Street Emsworth Hampshire PO10 7DY
Telephone 01243 372993
Fax 01243 374892

DRAWING No.
1160/3/02

REV.