Existing Elevations Scale 1:100



North West Principle view

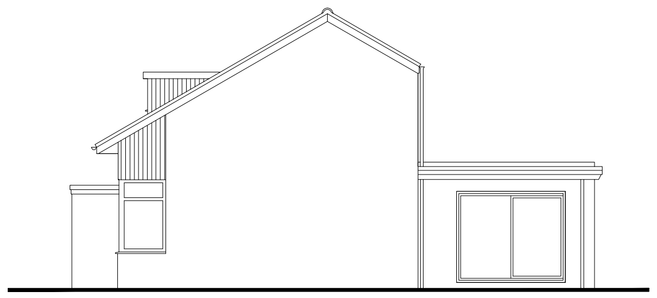

South West Side View



South East Rear View

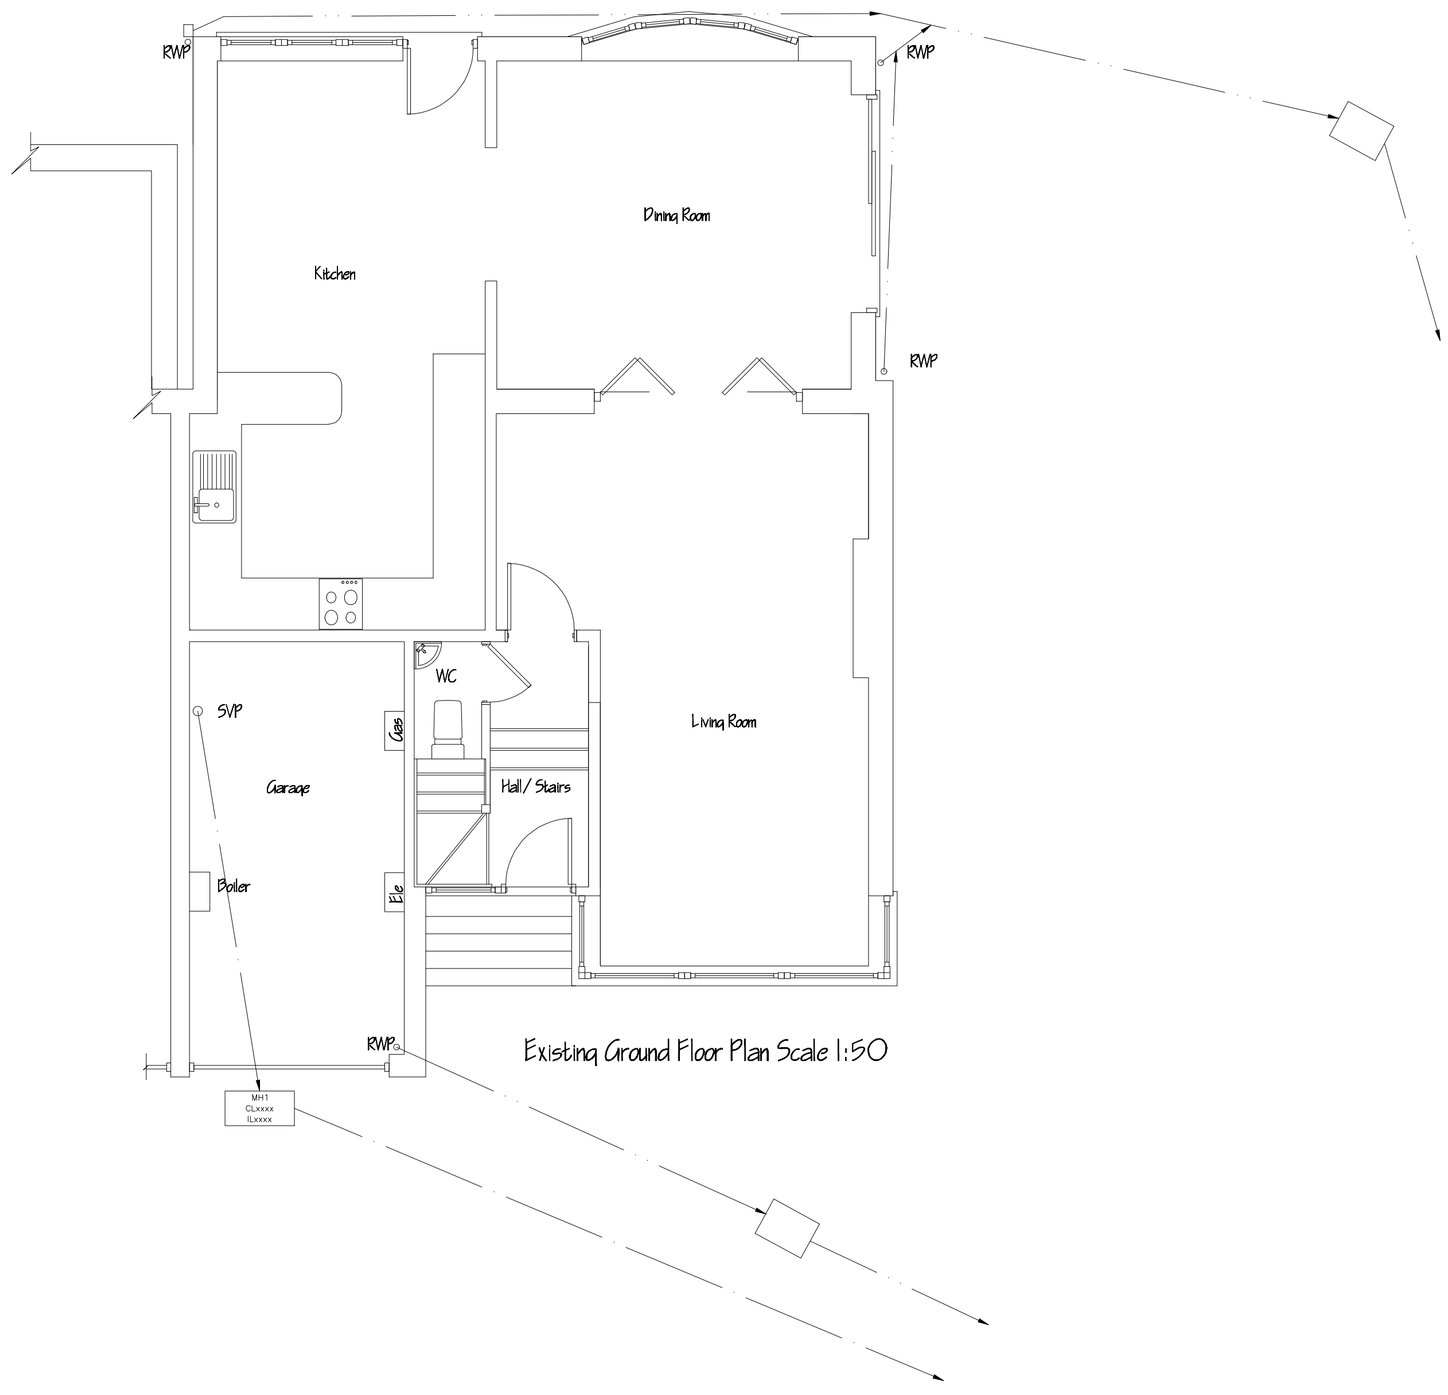

Existing Ground Floor Plan Scale 1:50

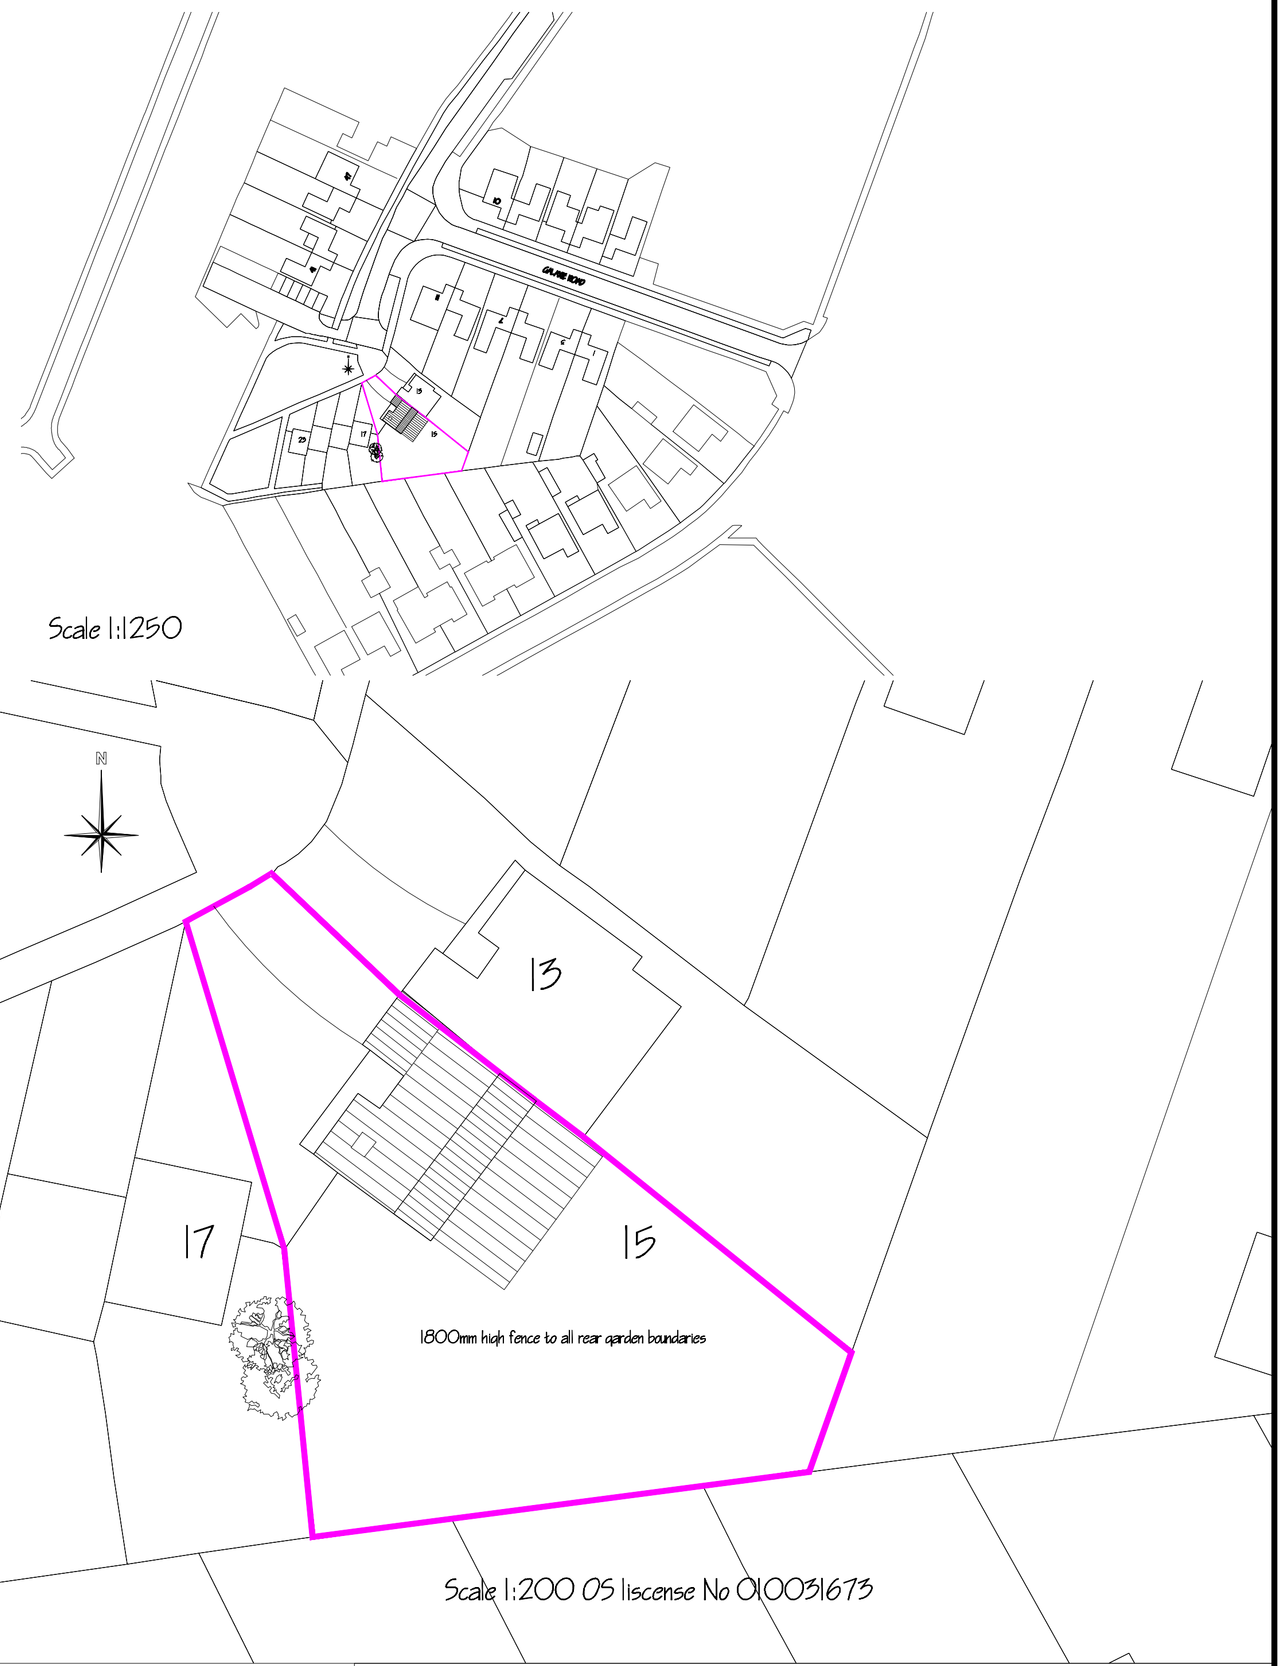

Scale 1:1250

Scale 1:200 OS liscense No 0100031673

Project Details

Ground floor single storey side extension with shower room.

Pre Planning Approval

Client -Mr & Mrs Lowe

Site details -15 Galaxy Road PO8 9AT

Date- October 2011

Print size A1 Landscape

Scales- 1:50, 1:100, 1:200, 1:1250

Drawing No DWG 01 Existing Plans.

JPF Architectural Design & Surveying

84 locks Road, Locks Heath, Southampton,Hampshire, SO31 6NR
Tel - 01489 589917 - 07788727462
Email jpfbuilders@hotmail.co.uk