



Atkins Limited
Anglo St James House
39A Southgate Street
Winchester
Hampshire SO23 9EH

Telephone +44 (0)1962 858688
Fax +44 (0)1962 810296

winchester.enquiries@atkinsglobal.com
www.atkinsglobal.com

Department of Planning and Development
Havant Borough Council
Public Service Plaza
Civic Centre Road
Havant
Hampshire
PO9 2AX

Your Ref: APP/12/00935

Our Ref: PLAN-001267

01/10/2012

Proposed: Change of use to allow hand car wash business, including use of jet wash facility. (Revised application.)
Site: 178A West Street, Havant PO9 1LR.
APP/12/00935

Dear Sir,

Thank you for your letter of 13/09/2012.

Southern Water requires a formal application for any new connection to the foul sewer to be made by the applicant or developer.

We request that should this application receive planning approval, the following informative is attached to the consent:

"A formal application for connection to the public sewerage system is required in order to service this development, please contact Atkins Ltd, Anglo St James House, 39A Southgate Street, Winchester, SO23 9EH (Tel 01962 858688), or www.southernwater.co.uk".

The applicant has not stated details of the proposed means of disposal of surface water from the site. This should not involve disposal to a public foul sewer.

The application contains a proposal for vehicle washing facilities. Areas used for vehicle washing should only be connected to the foul sewer after consultation with Southern Water. The applicant is advised to discuss the matter further with Southern Water's Trade Effluent

Inspectors. Please see


<https://www.southernwater.co.uk/BusinessCustomers/wasteServices/tradeEffluent/> for further information.

Land uses such as general hardstanding that may be subject to oil/petrol spillages should be drained by means of oil trap gullies or petrol/oil interceptors.

Southern Water's current sewerage records do not show any public sewers to be crossing the above site. However, due to changes in legislation that came in to force on 1st October 2011 regarding the future ownership of sewers it is possible that a sewer now deemed to be public could be crossing the above property. Therefore, should any sewer be found during construction works, an investigation of the sewer will be required to ascertain its condition, the number of properties served, and potential means of access before any further works commence on site.


The applicant is advised to discuss the matter further with Atkins Ltd, Anglo St James House, 39A Southgate Street, Winchester, SO23 9EH (Tel 01962 858688).

Yours faithfully,

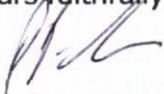

Developer Services

SOUTHERN WATER

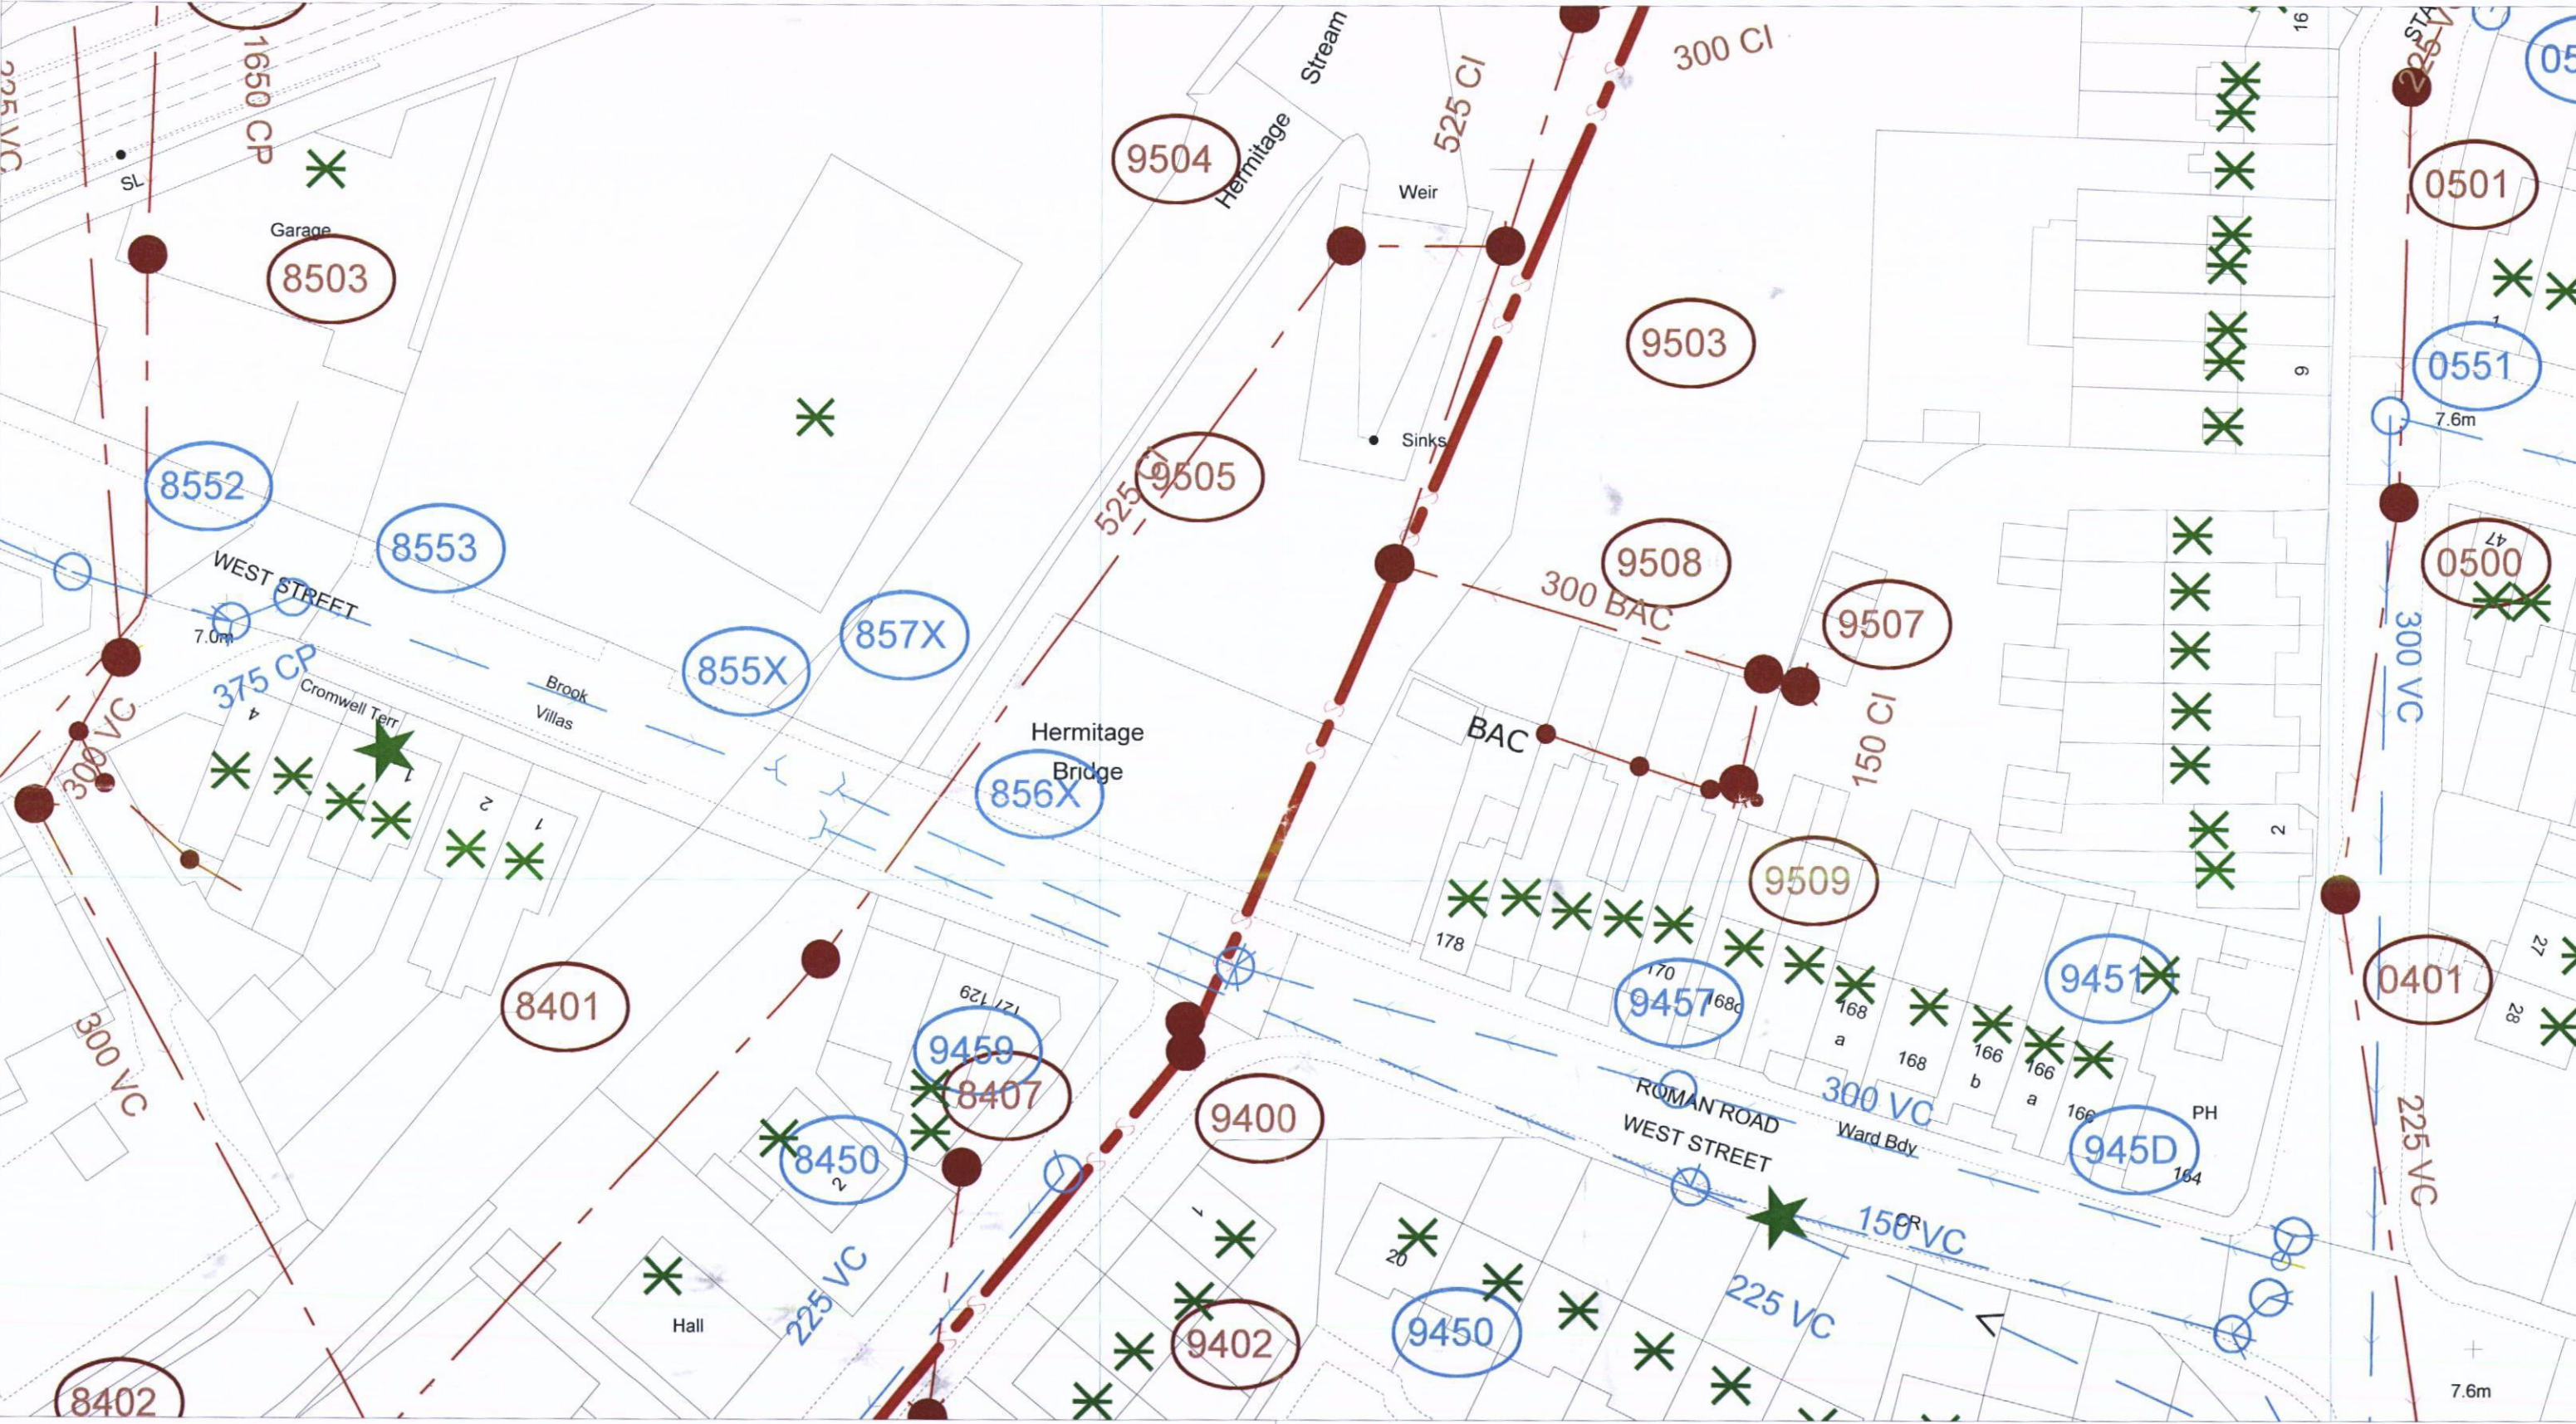

The positions of pipes shown on this plan are believed to be correct, but Southern Water Services Ltd accept no responsibility in the event of inaccuracy. The actual positions should be determined on site.

Based upon Ordnance Survey Digital Data with the permission of the controller of H.M.S.O. Crown Copyright Reserved Licence No. WU 298530

O.S. REF: SU7006NE

Scale: 1:512

Screen Print

WARNING: BAC pipes are constructed of Bonded Asbestos Cement
WARNING: Unknown (UNK) materials may include Bonded Asbestos Cement



Printed By: Planning
Southern Water MapGuide Browser
Requested By:

Southern Water
HAVANT BOROUGH COUNCIL
03 OCT 2012
RECEIVED
Date: 1-10-2012