


SITE PLAN FOR 8 CLOVELLY RD - PLANN APP APP/12/00908

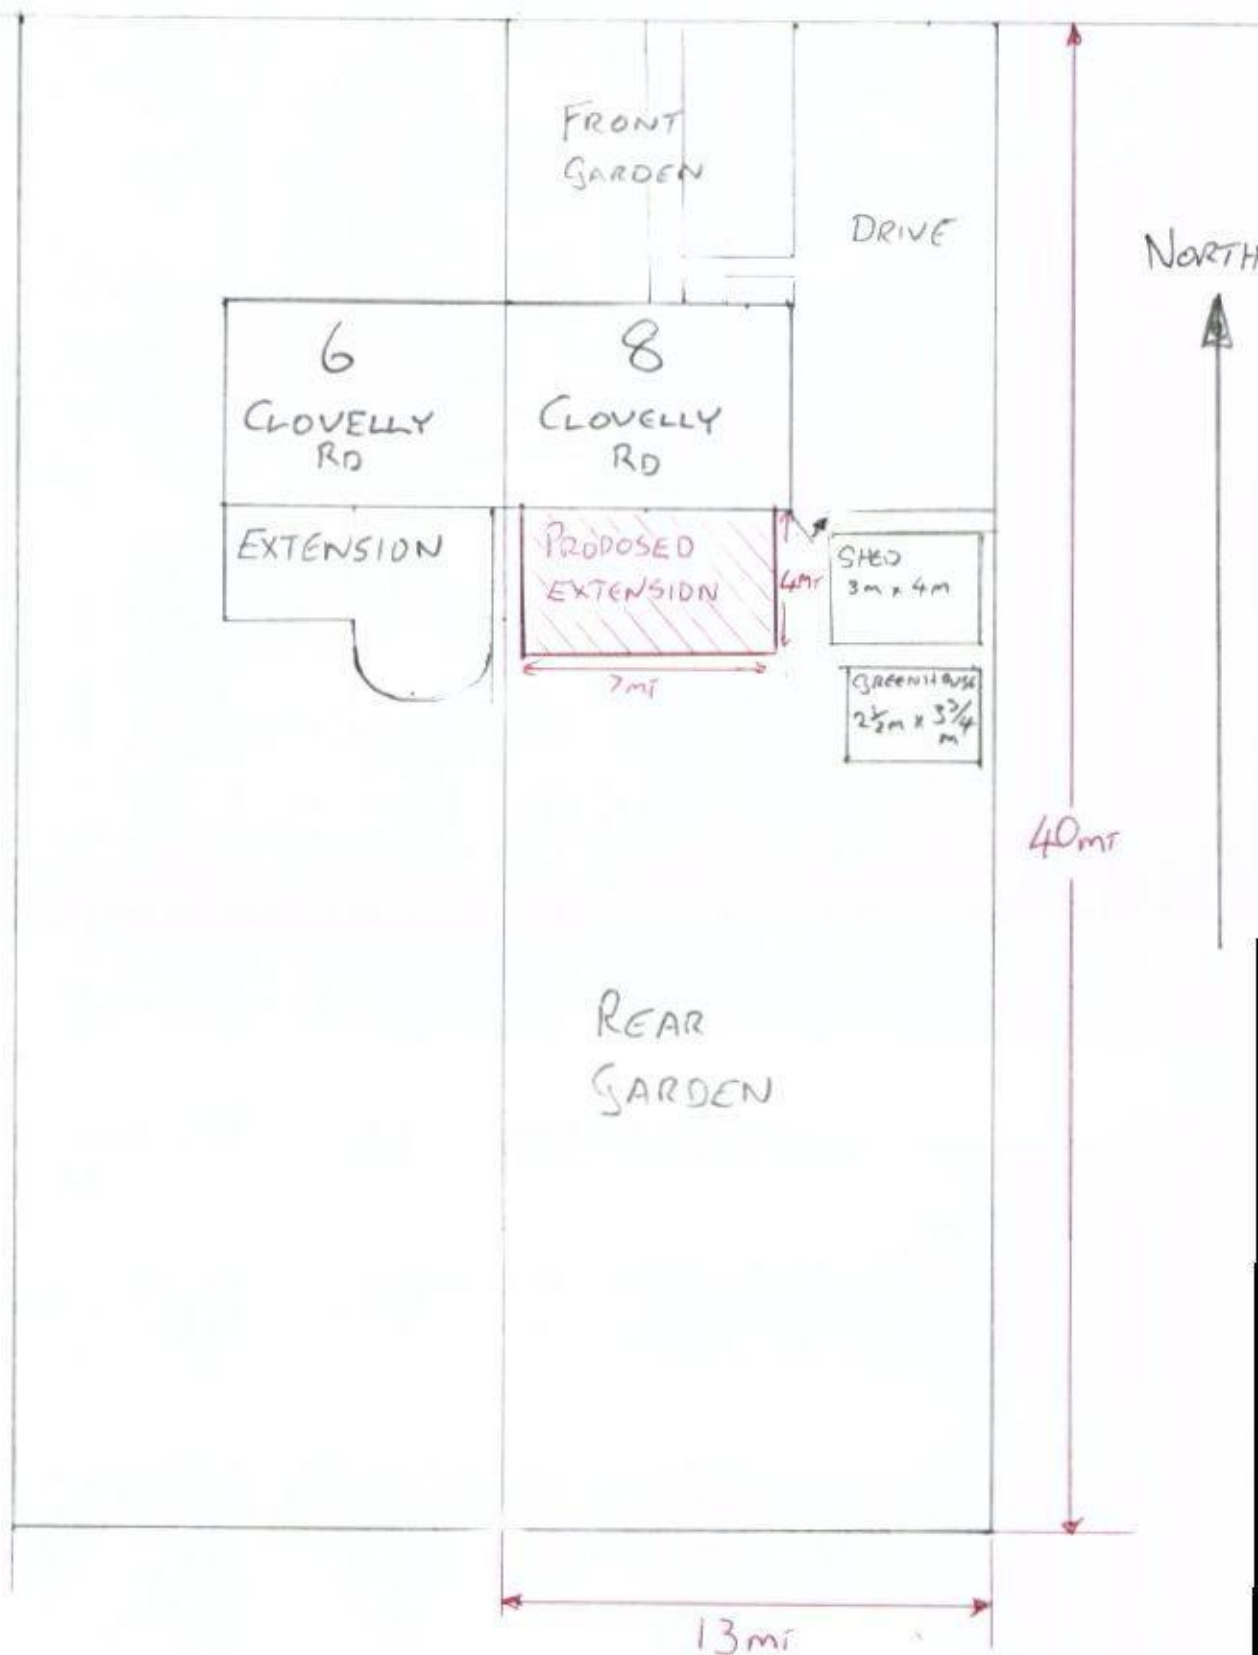

SCALE 5mm = 1m

