
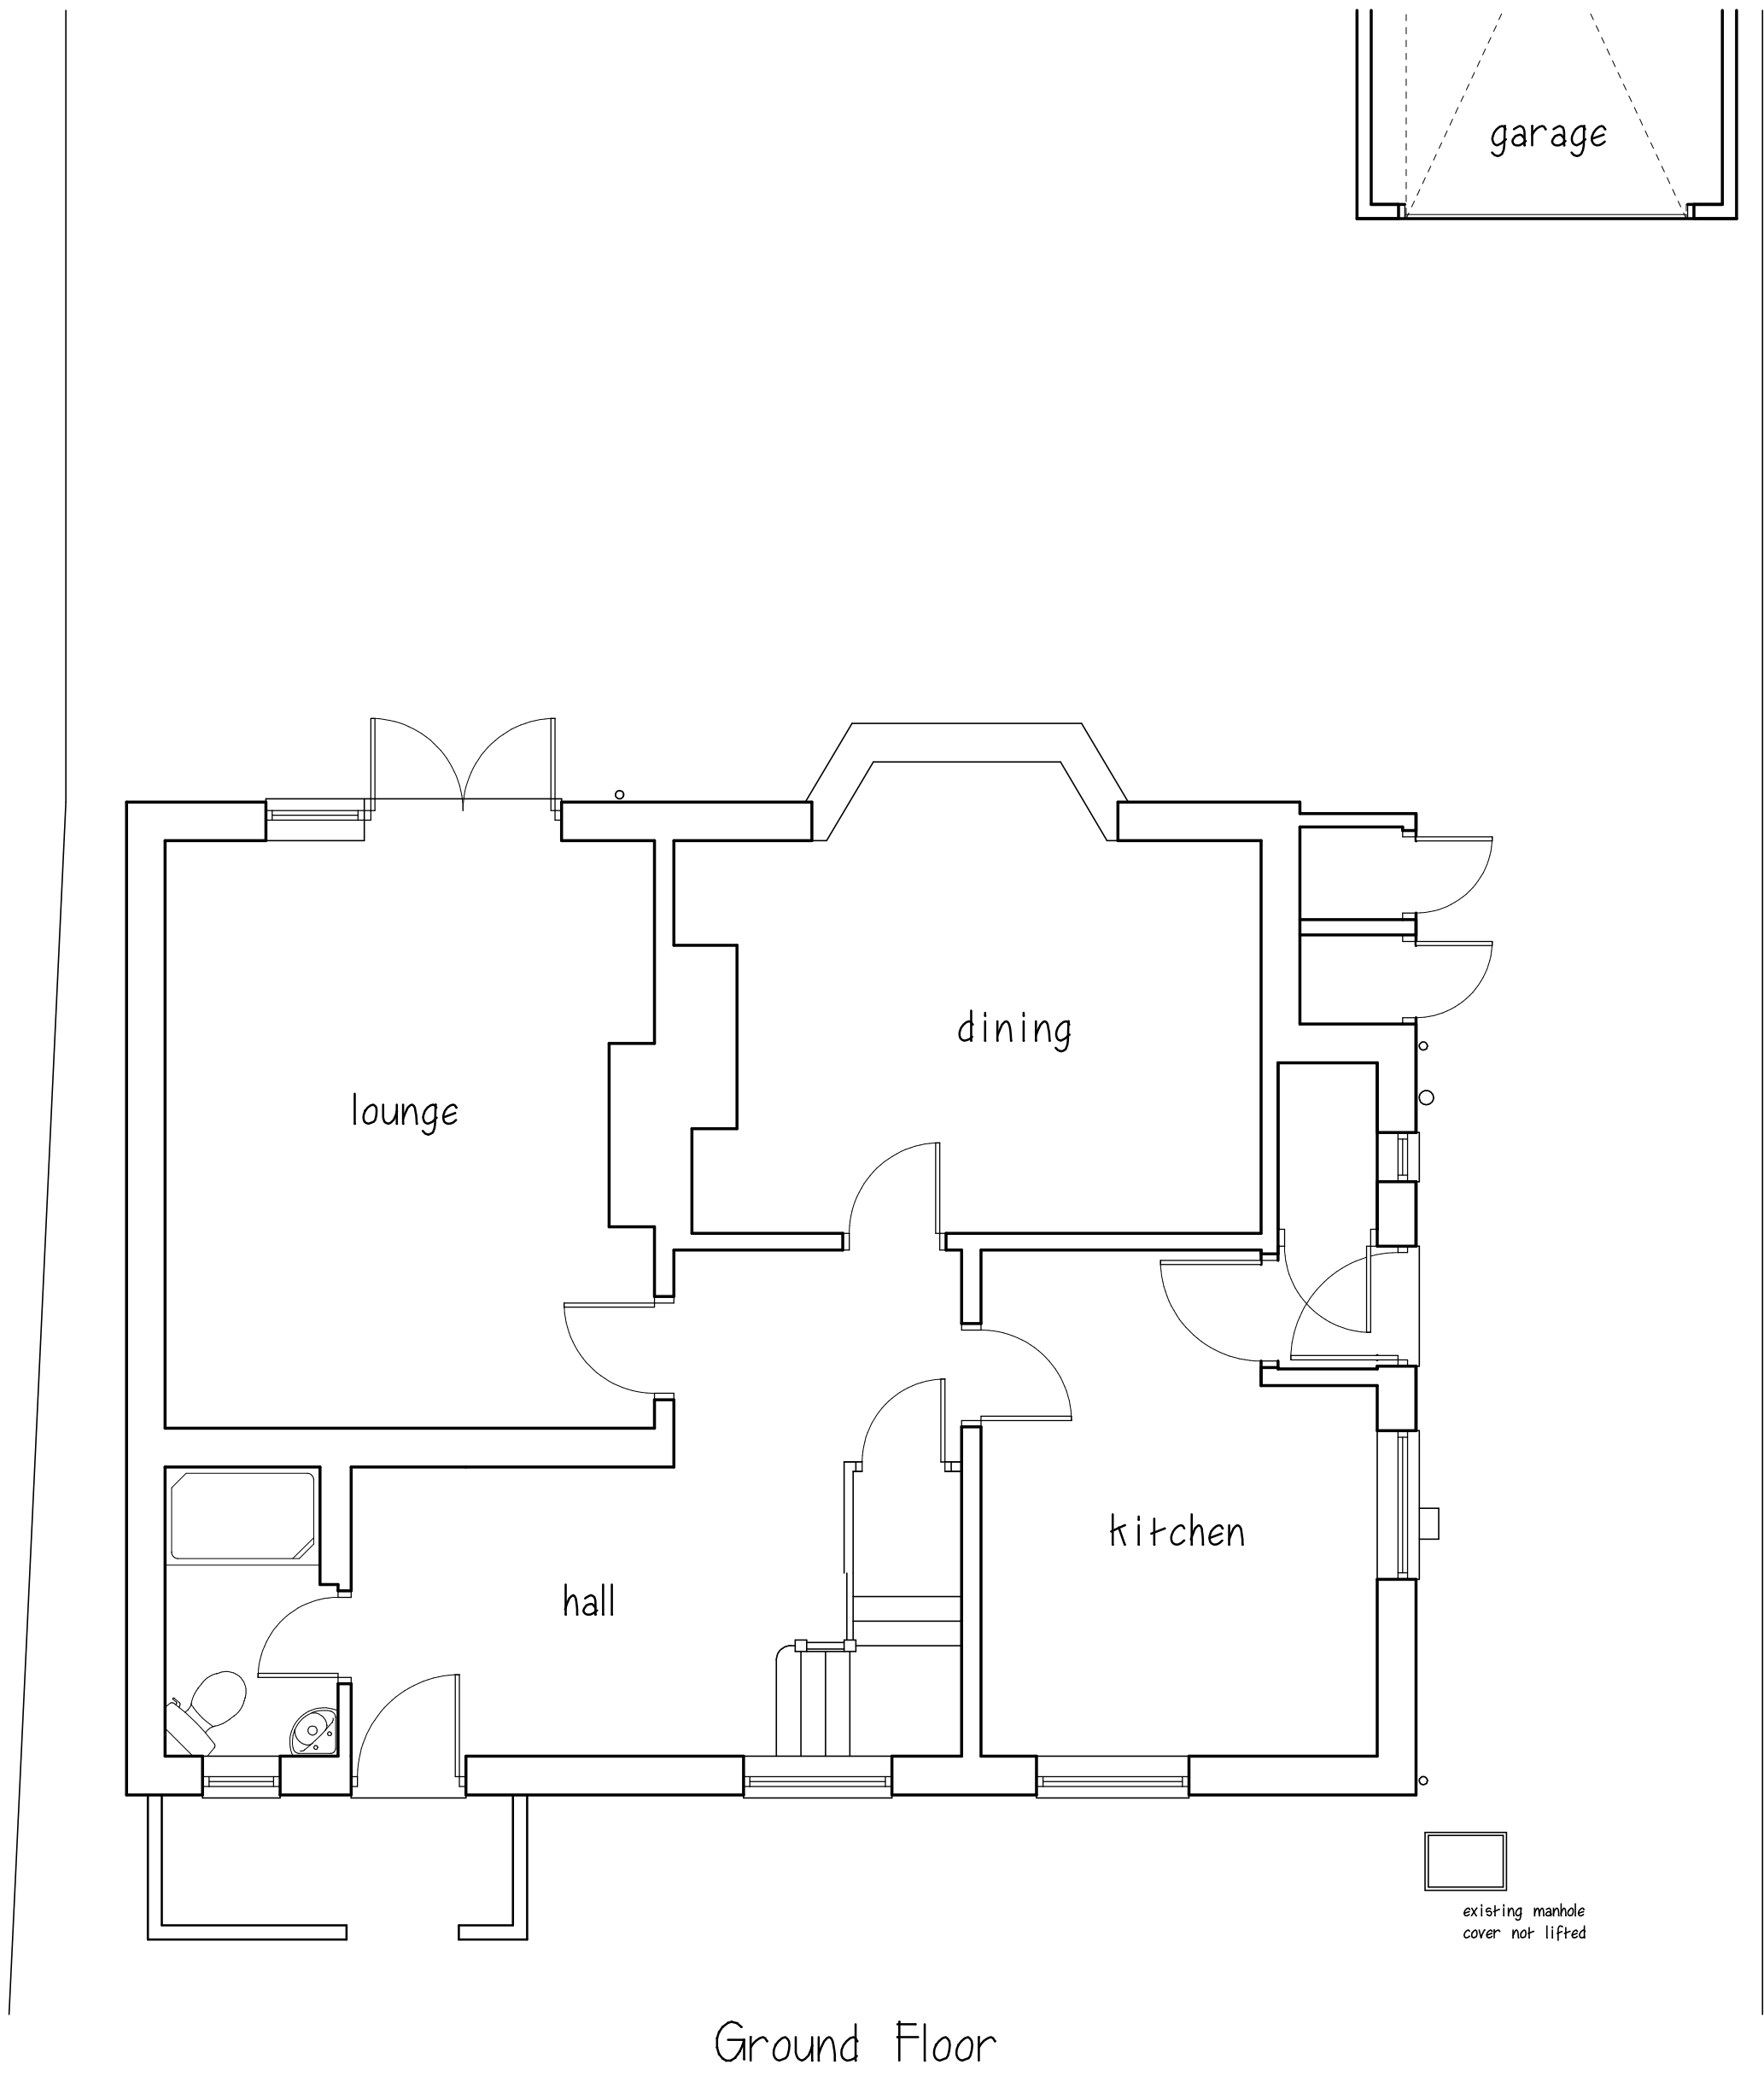


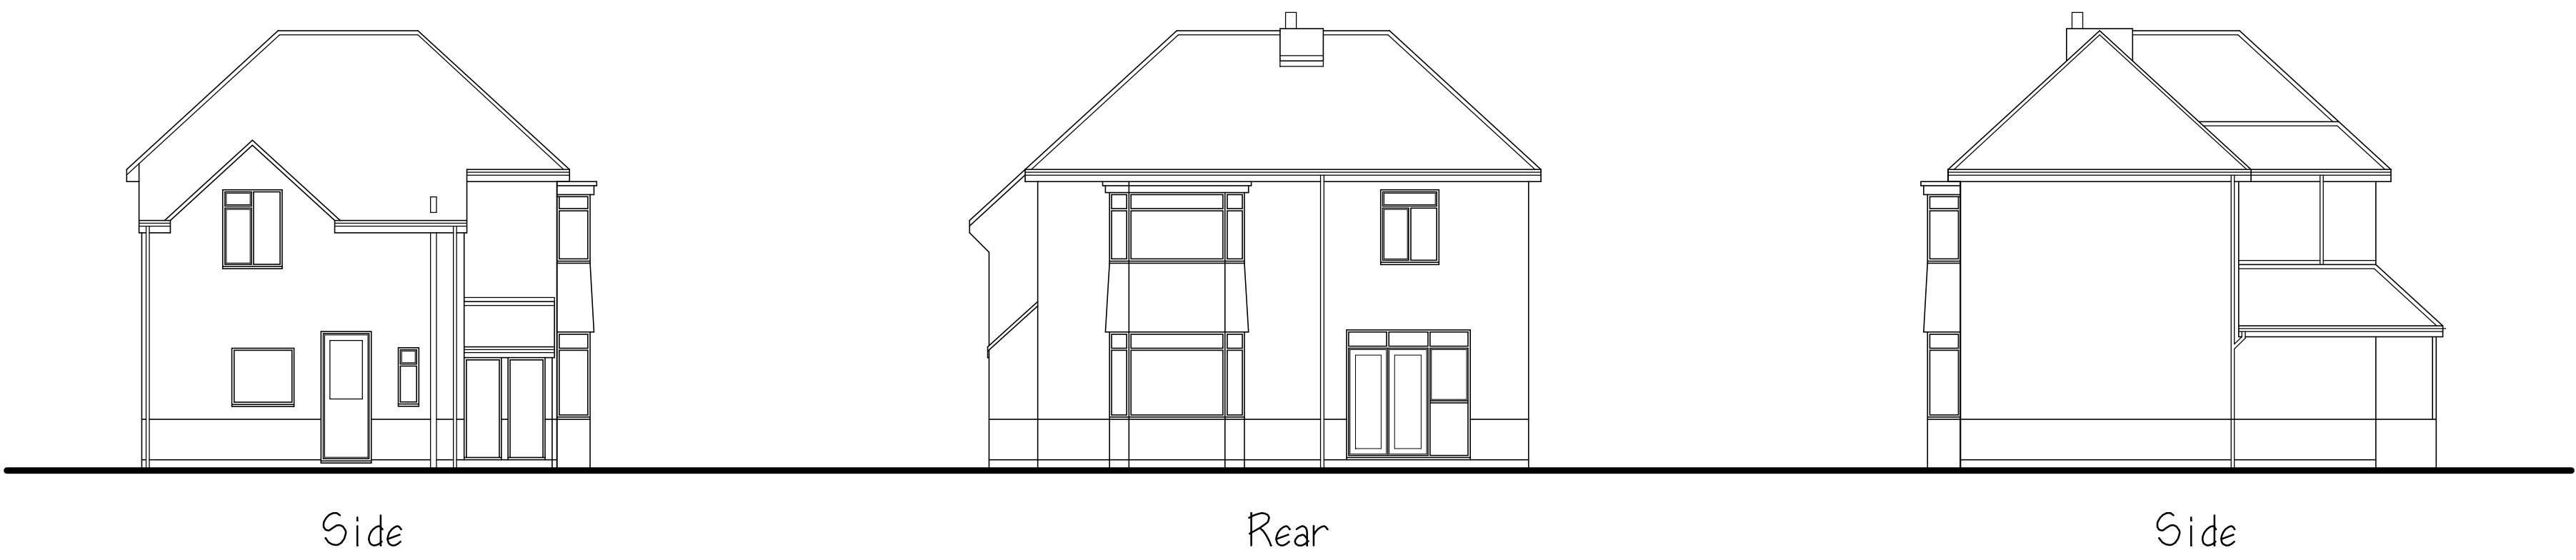

MARTIN MOYSE M.R.I.C.S
Chartered Building Surveyor

Title: EXISTING PLAN & ELEVATIONS

Address: 15 THIRD AVENUE,
DENVILLES, HAVANT,
HAMPSHIRE PO9 2QR

Scale: A1 - Plans 1 to 50, Elevations 1 to 100 Date: July 2012 Drawing No:01

This drawing does not constitute a specification of work to be done, and is to be read in conjunction with notes.
All dimensions to be checked on site. This drawing is copyright ©