
PERMIT

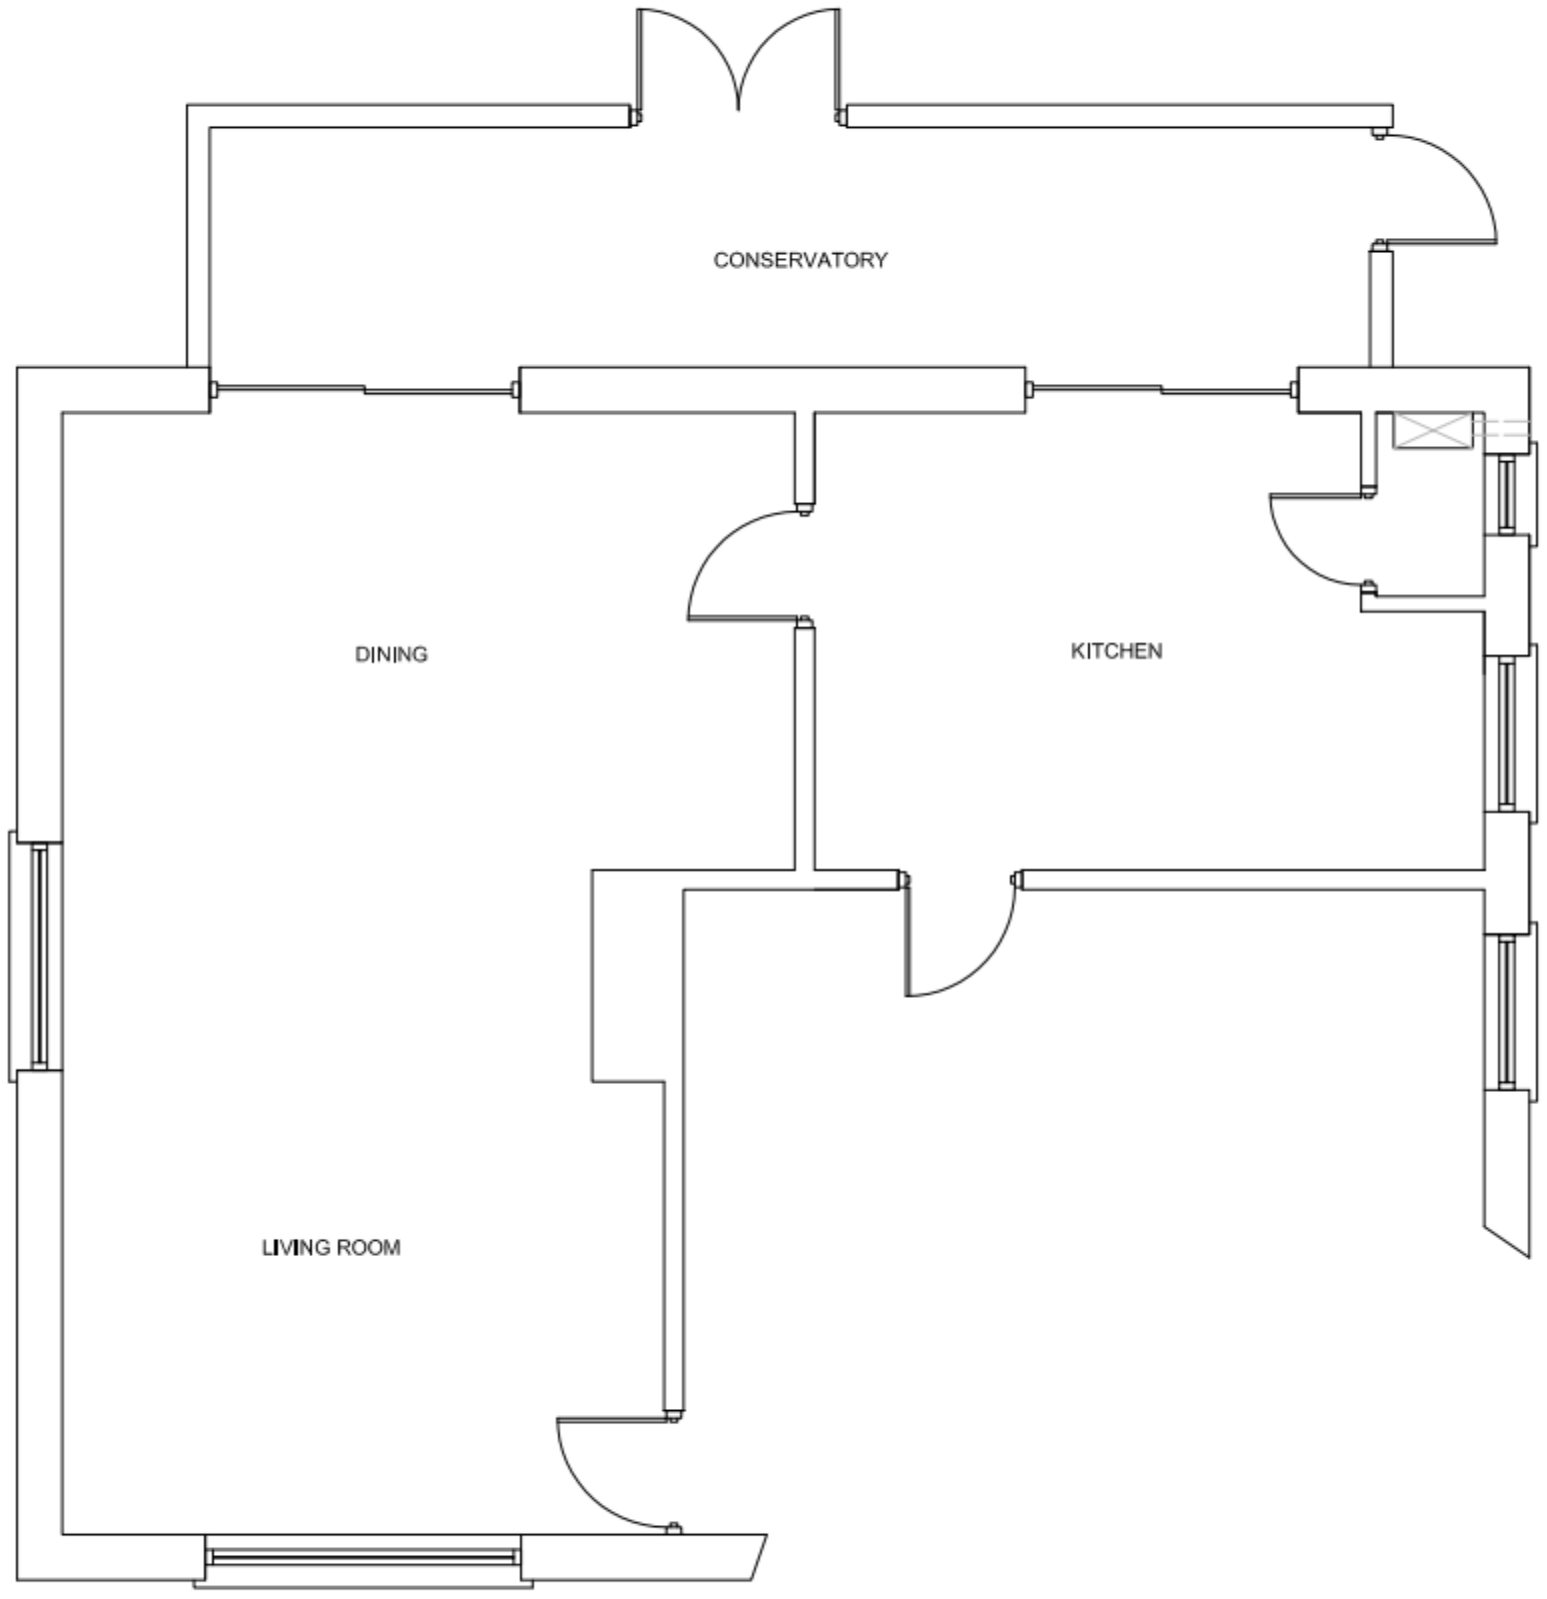

EXISTING GROUND FLOOR PLAN

SCALE 0 1 2 3 4 5 METRES

SUSSEX BUILDING CONSULTANCY LIMITED 7 SINAH LANE, HAYLING ISLAND, HAMPSHIRE. SCALE - 1/50 REV - DATE - 14/10/2010	SBCL 3 NORTHCOTE ROAD BOGNOR REGIS PO21 5LZ TEL/FAX - (01243) 861379