


APP/10/0203

HAVANT BOROUGH COUNCIL
URBAN OPERATIONS CONTROL
27 MAY 2010
RECEIVED

PERMIT

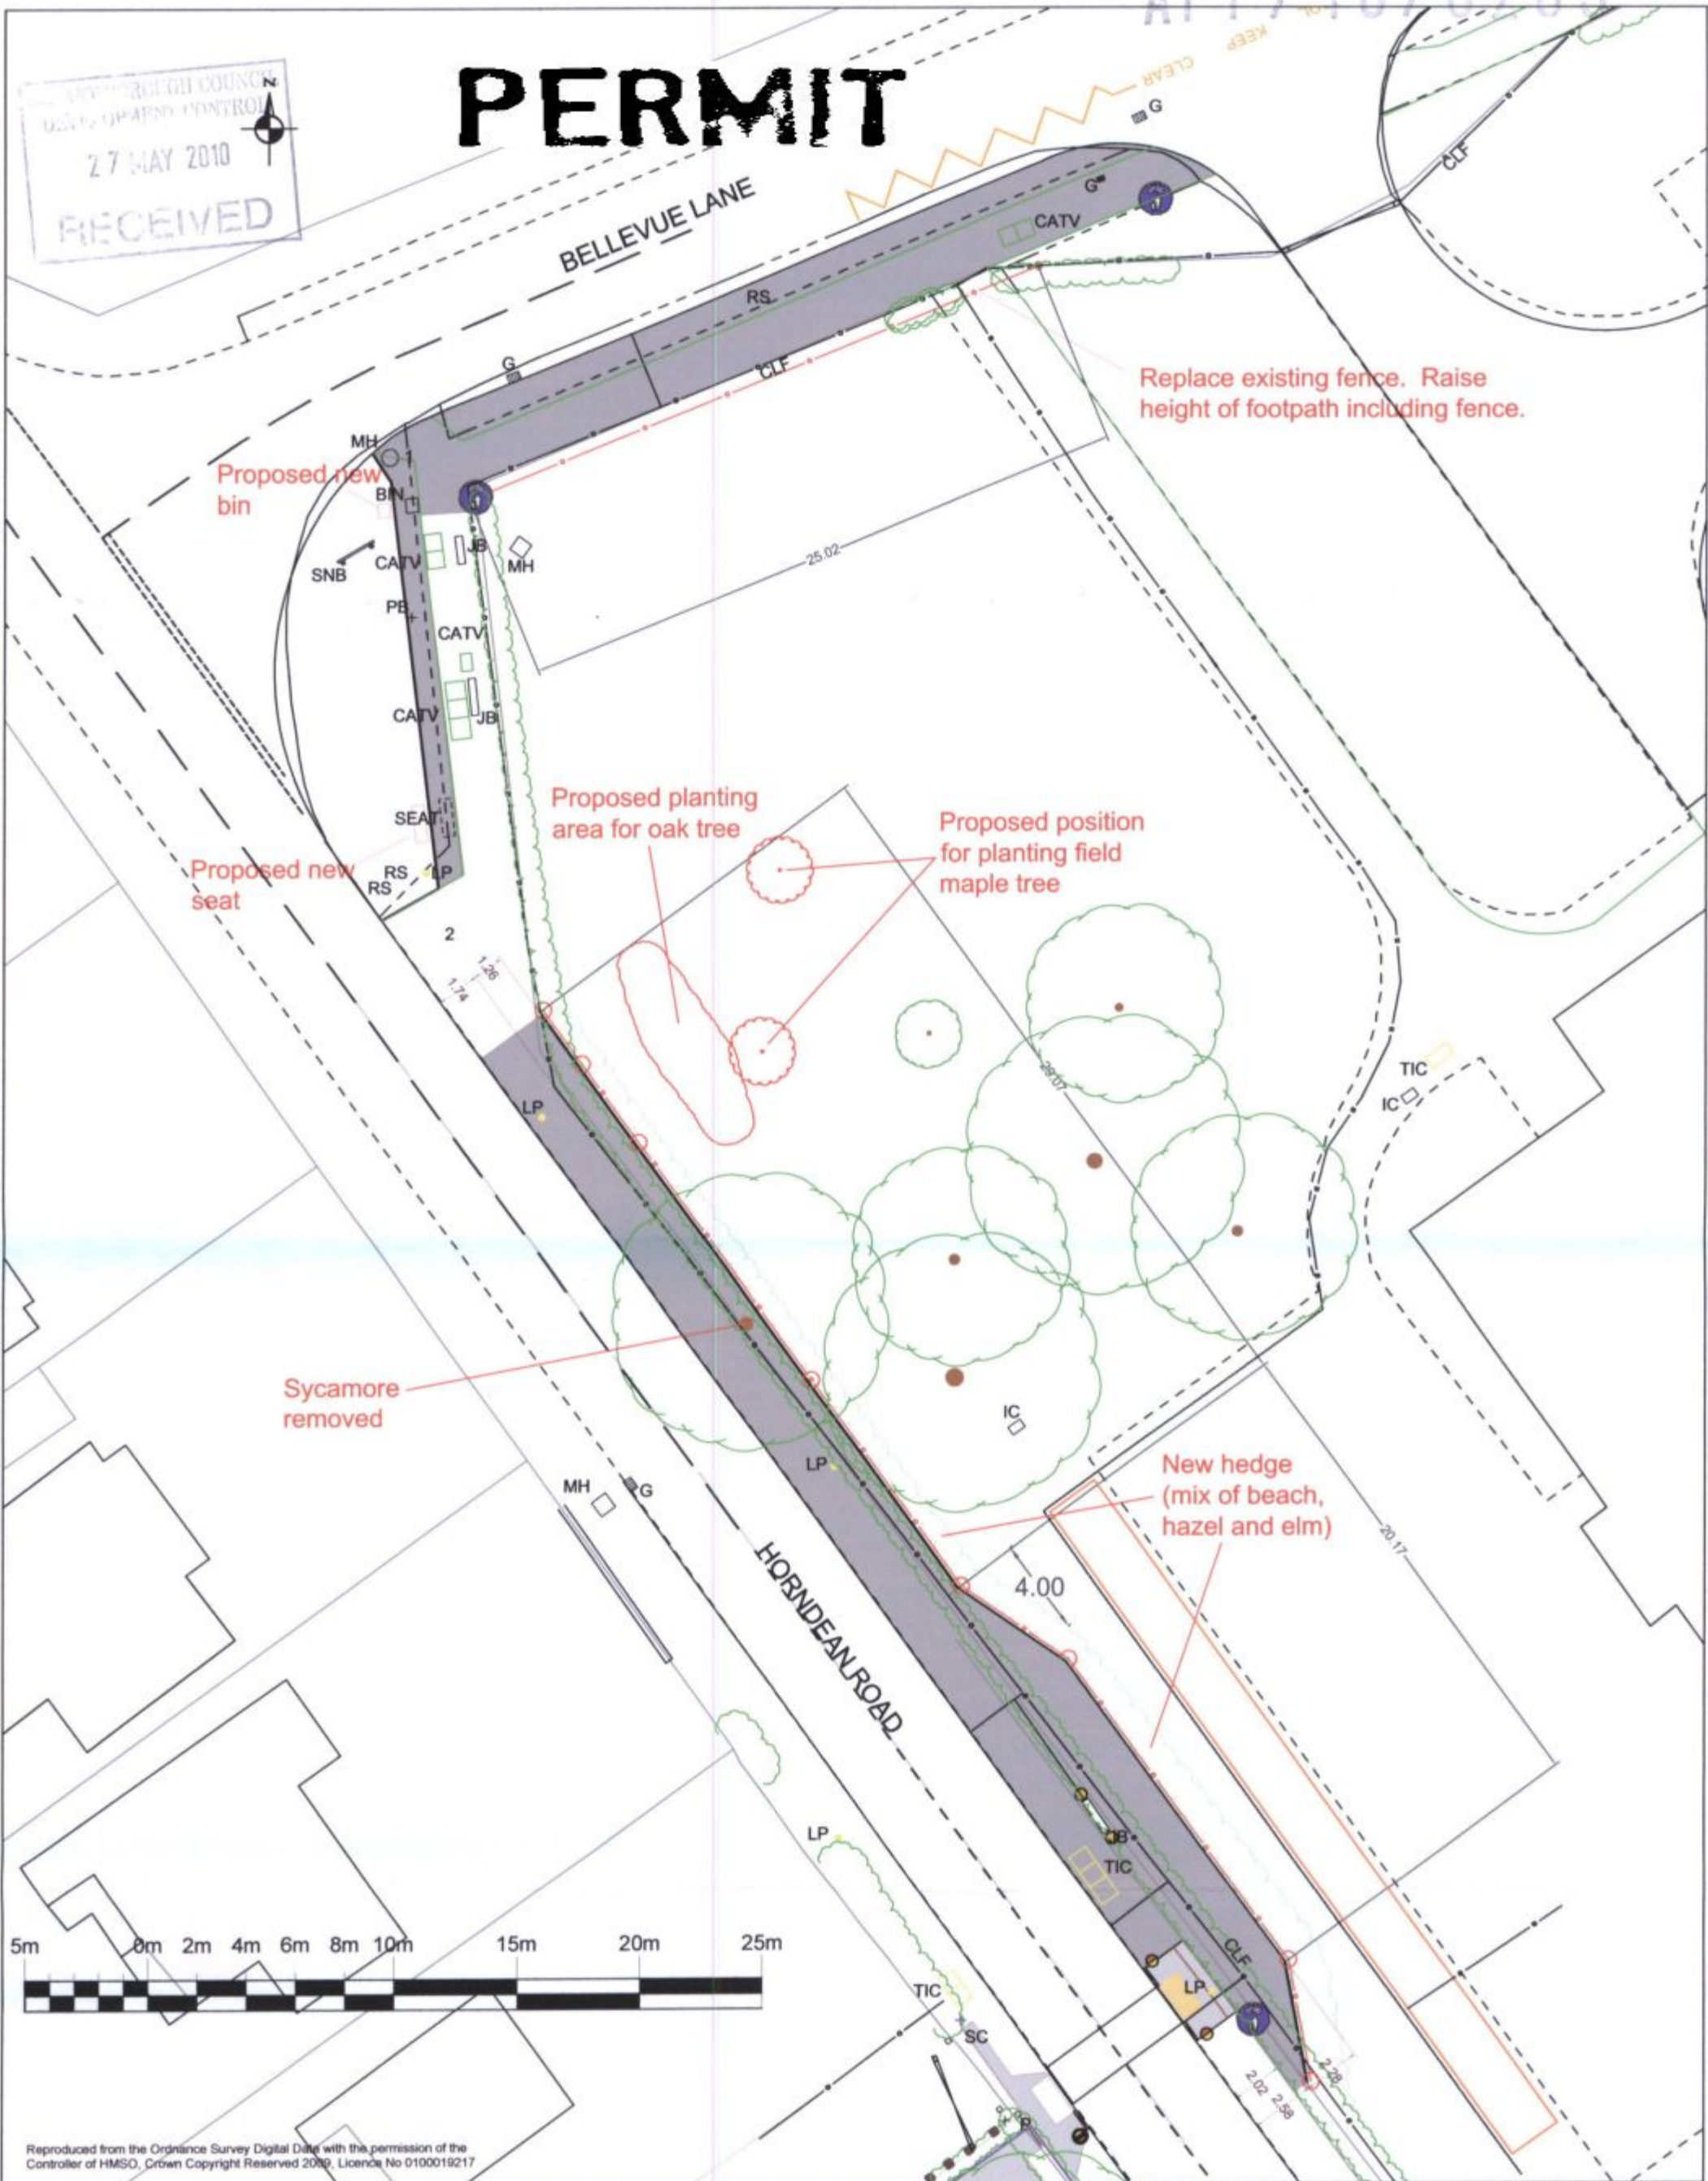

Reproduced from the Ordnance Survey Digital Data with the permission of the Controller of HMSO, Crown Copyright Reserved 2009, Licence No 0100019217



Havant
BOROUGH COUNCIL

Civic Offices, Civic Centre Road,
Havant, Hants. PO9 2AX
Telephone: (023) 9247 4174
Email: customer.services@havant.gov.uk
Internet: www.havant.gov.uk

B	PROPOSED PLANTING DETAIL ADDED	18/05/10	BJR
A	SCHOOL PATH REMOVED & CYCLE PATH END ALTERED	10/02/10	BJR
REV	DESCRIPTION	DATE	INITS

**ST JAMES PRIMARY SCHOOL
HORNDEAN ROAD WIDENING
FOR CYCLE PATH - COMBINED**

DRAWN BY	CHECKED BY	DRG No.
		Hi52/134
DATE	DEC 2009	DIR NAME
SCALE	1:250 @ A3	L:\CGID&TS\ITS\A\Hom'Rd-Bel'-Plan'DWG
		CAD NAME
		Hom'Rd'Belle'La'Plan'2008