


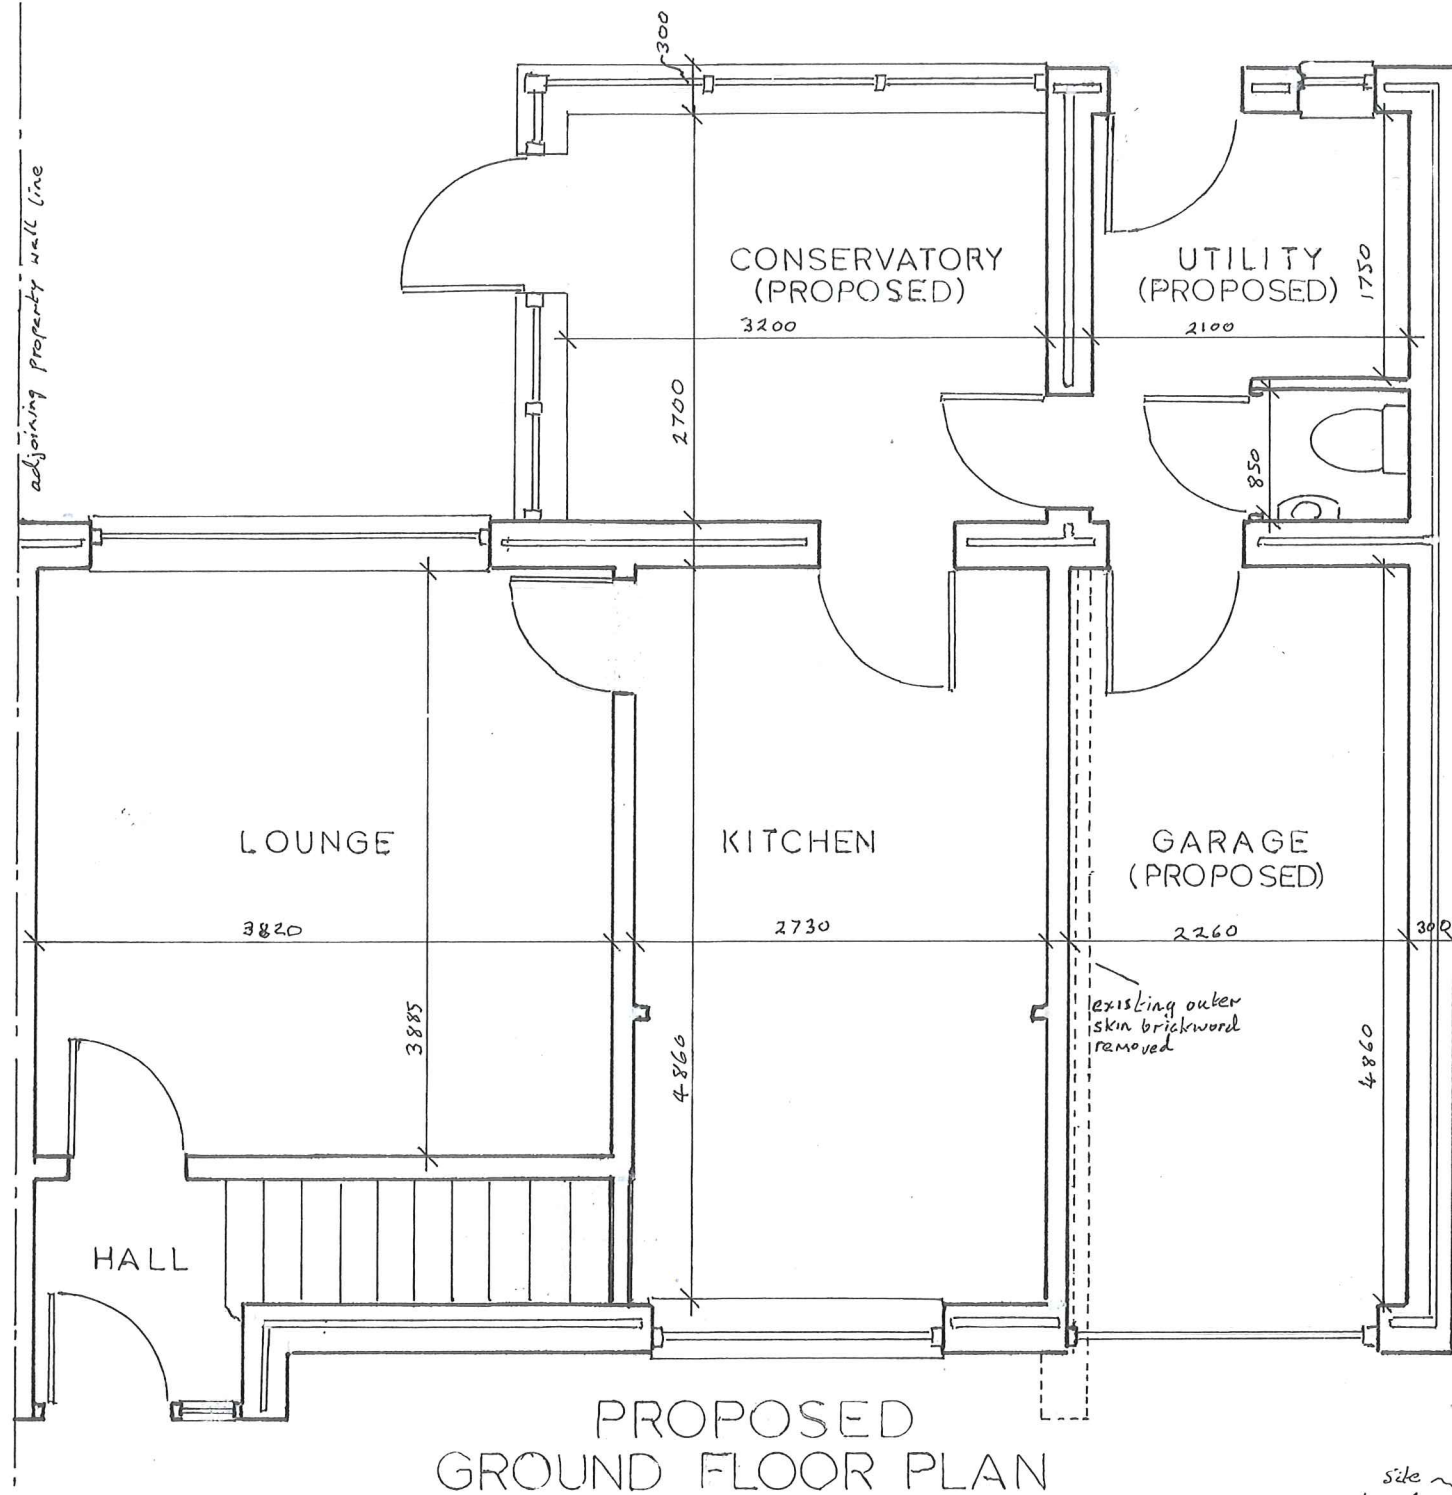

0 1 2 3 4 5 meters
scale 1/50

PROPOSED EXTENSION TO
10 KELLY ROAD
WATERLOOVILLE
PO7 5UL

SCALE 1/50
DRG PAPER SIZE A3
MR & MRS S. BUNCE | 27.06.12

