
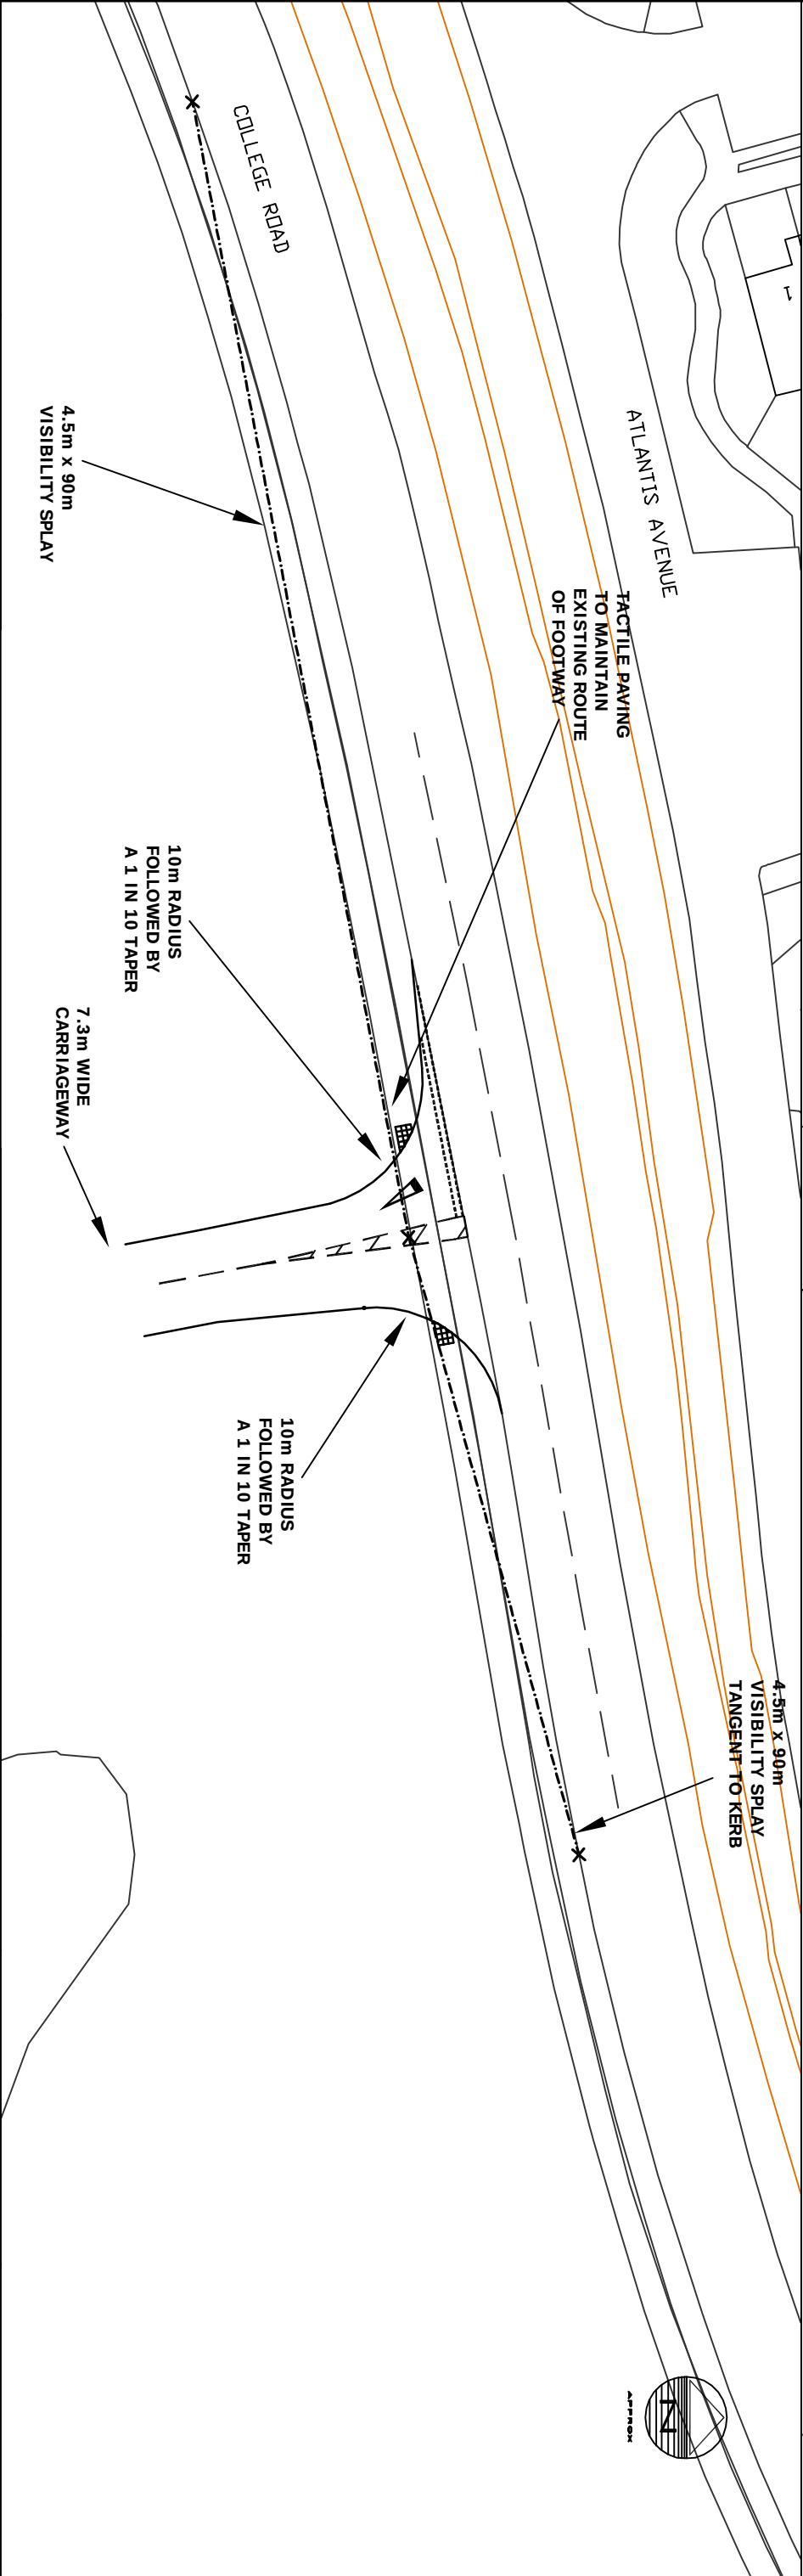
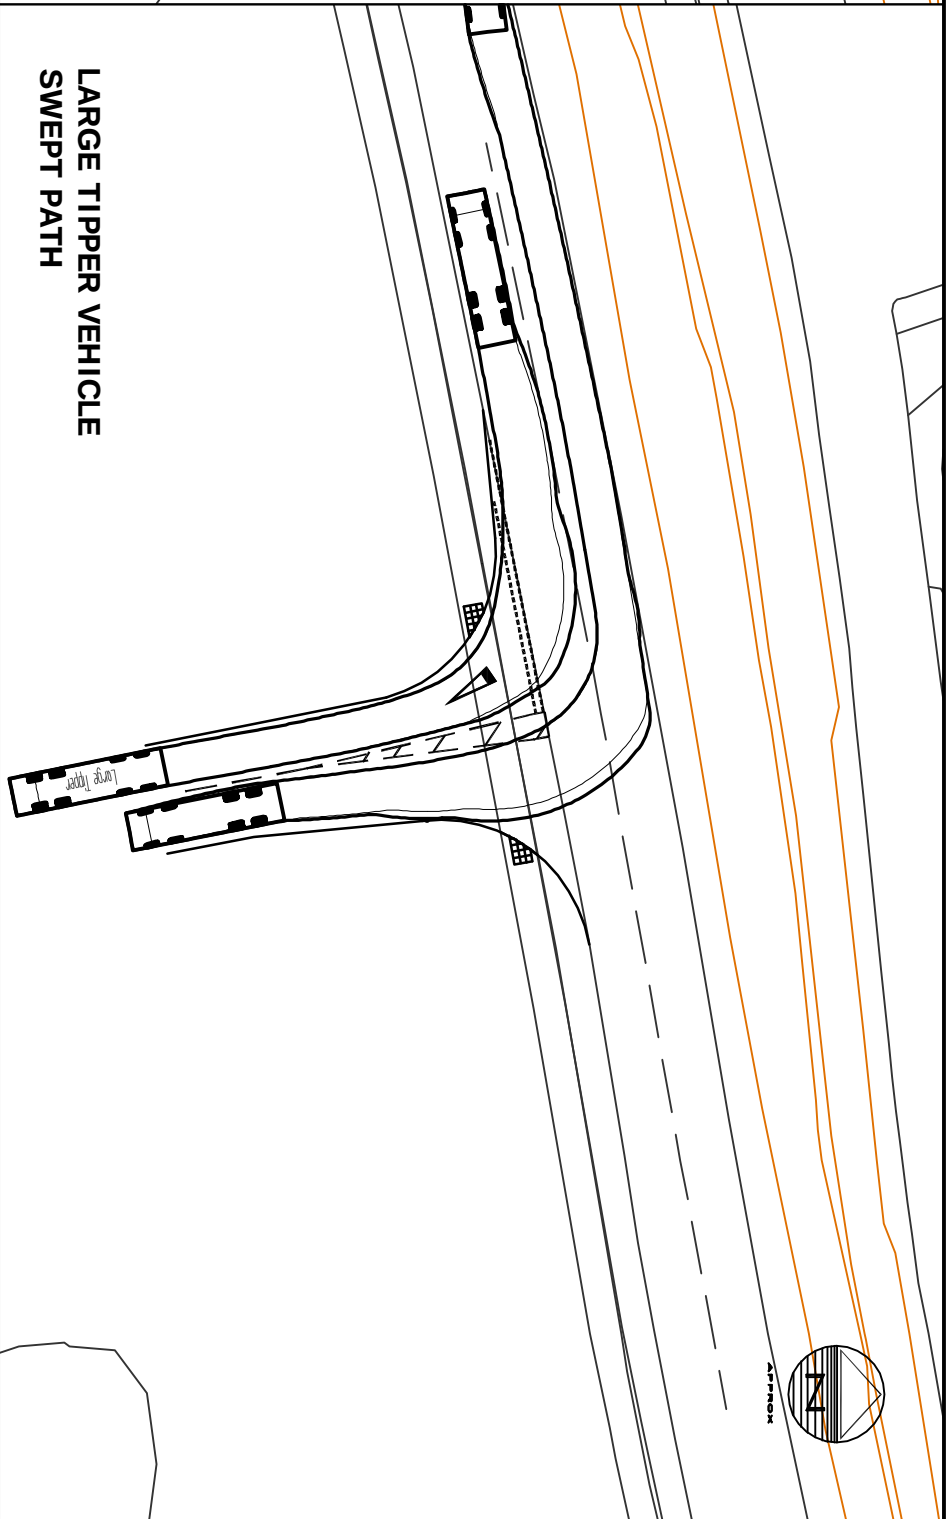


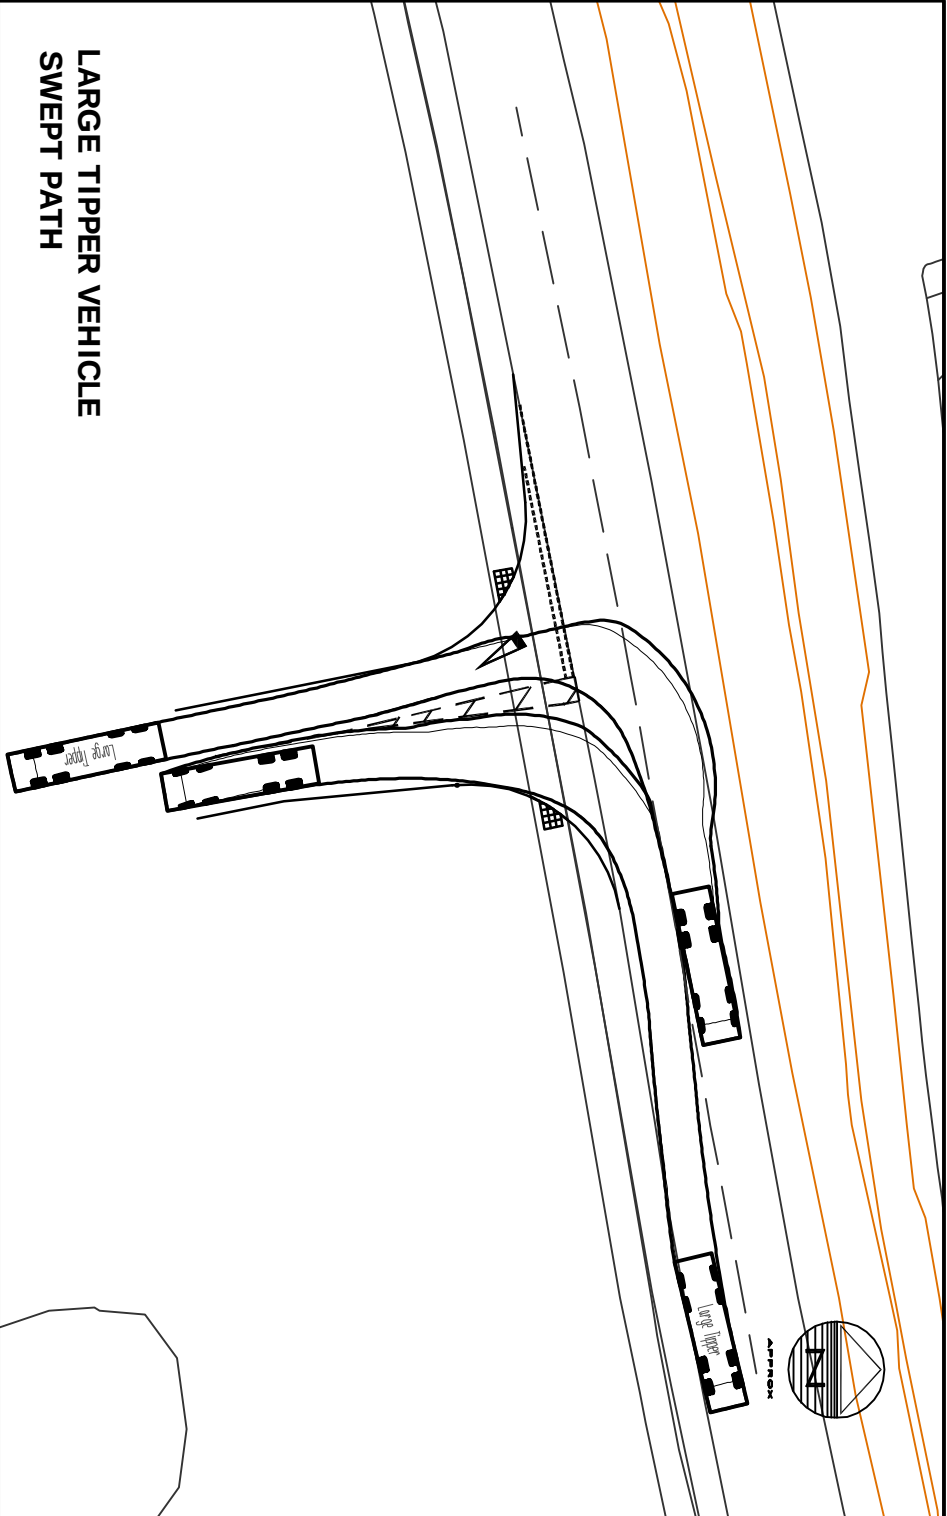

NOTES			
1. DO NOT SCALE THIS DRAWING. ALL DIMENSIONS MUST BE CHECKED / VERIFIED ON SITE. IF IN DOUBT ASK.			
2. THIS DRAWING IS TO BE READ IN CONJUNCTION WITH ALL RELEVANT DRAWINGS AND SPECIFICATIONS.			
3. ALL DIMENSIONS IN METRES UNLESS NOTED OTHERWISE. ALL LEVELS IN METRES UNLESS NOTED OTHERWISE.			
4. ANY DISCREPANCIES NOTED ON SITE ARE TO BE REPORTED TO THE ENGINEER IMMEDIATELY.			

Large Tipper
Overall Length
10.20m
Overall Width
3.00m
Wheelbase
4.5m
Visibility Splay
4.5m x 90m
Kerb to Kerb Turning Radius
11.50m

ISSUES & REVISIONS			
Rev	Date	Description of Issue / Revision	Drawn By
01	18/05/22	PRELIMINARY ISSUE	SK
02	11/06/22	REVISED AREA NUMBERS	KJ

BMB
CONSULTANCY | ENGINEERING
INFRASTRUCTURE | BUILDINGS

■ Birmingham | 0121 233 3322
□ Leeds | 0113 233 8000
□ London | 020 7234 9122
□ Manchester | 0161 233 4260
□ Nottingham | 0115 924 1100
www.bvxo.co.uk/bmb.com

Client	Parkwood Consultancy Services	Project Title	Portsmouth Golf Course	Drawing Title	Temporary Site Access Design Areas 1 2 and 3
Scale	1:500	Drawn	S.Kelly	Drawing Status	Preliminary
Size	A3	Reviewed	T.Cochle	Drawing No.	BMW/2082/TT002
				Revision	P2

© Copyright BMB Consulting Ltd