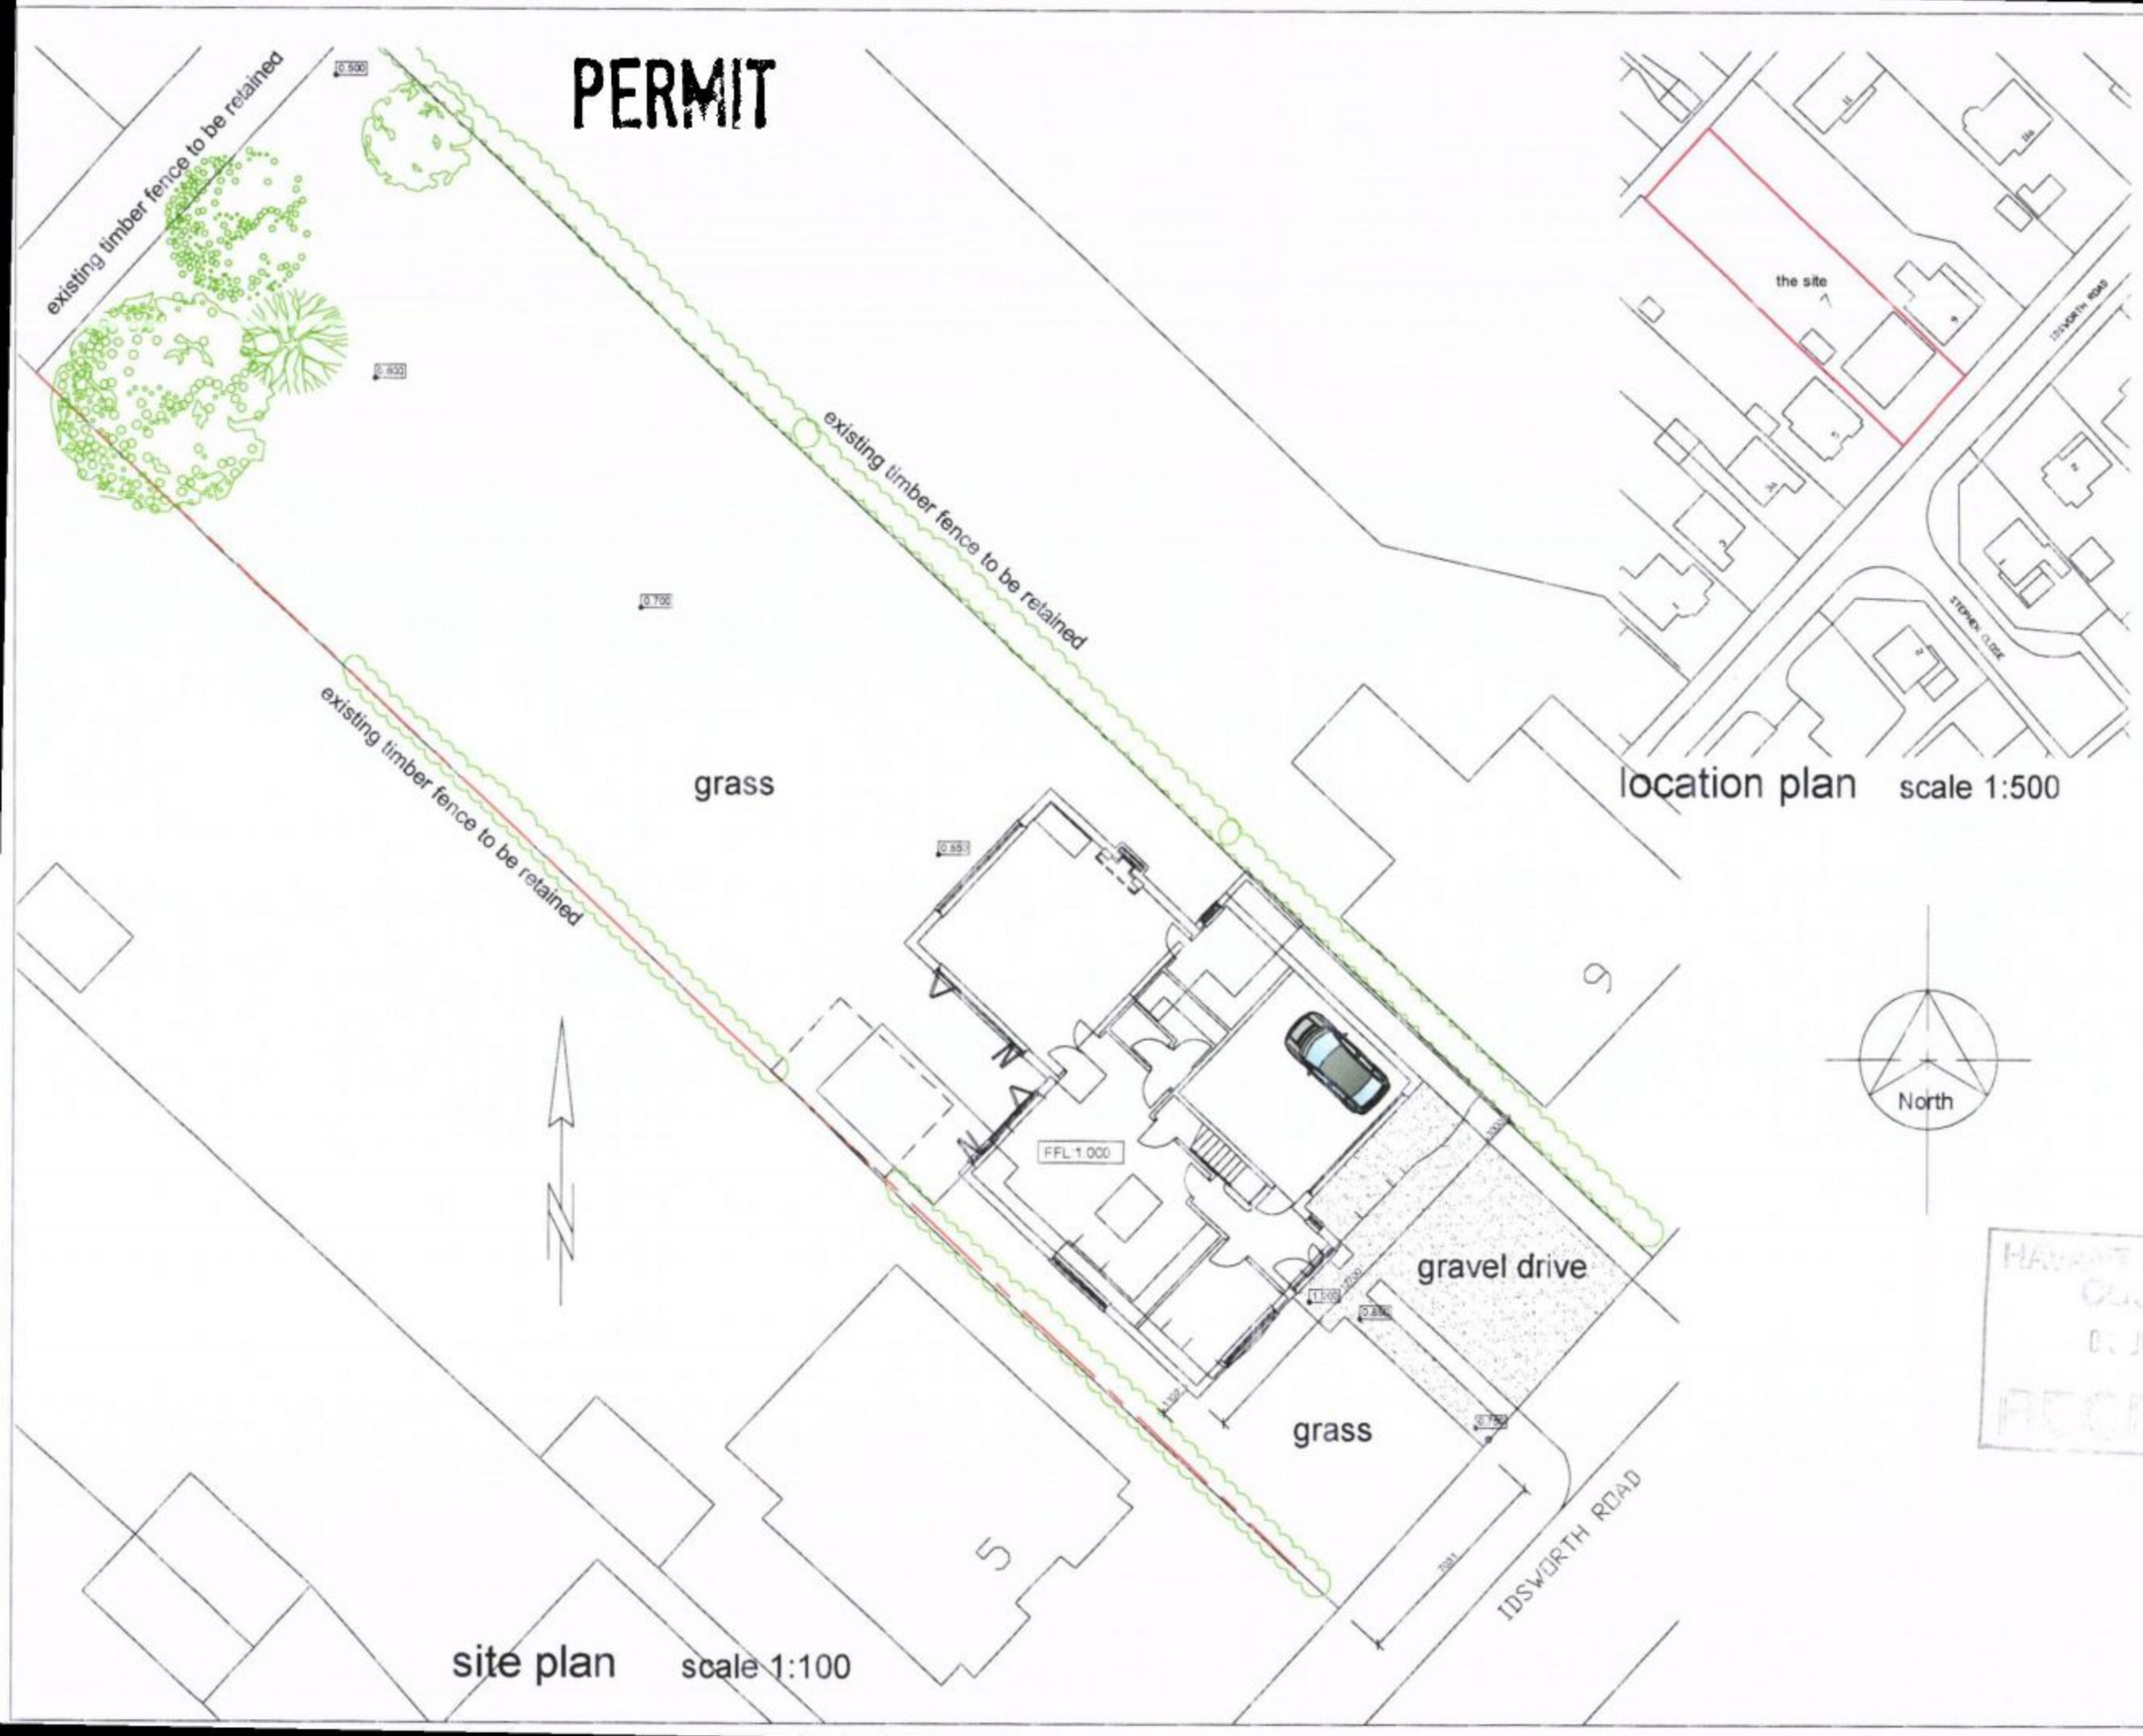

this drawing is the copyright of the Holman Reading partnership llp and must not be reproduced in whole or part or used for the execution of works without their permission.

all dimensions to be checked on site prior to commencement of construction works and the architect notified of any discrepancy.

figured dimensions are to be used in preference to scaled dimensions.

no deviation from this drawing will be permitted without prior consent of the architect.

all drawings are prepared subject to a full measured and structural survey of the buildings and site.

all structural work is subject to the appointment of a structural engineer to confirm and agree the structural proposals.

os promap licence no. 100020449

scale width 100mm @ a1 - 50mm @ a3

client: mr & Mrs J Partridge

revision	notes	date	drawn	check
A	Information added for Planning conditions	01-05-11	mmh	

hrp architects
holman reading partnership llp
18 Limberline Spur
hilsea, portsmouth, hampshire, po3 5hj
tel: 023 9269 1843
fax: 023 9269 9722
email: info@hrp-architects.com
website: hrp-architects.com

HAVANT BOROUGH COUNCIL
01 JUN 2011
RECEIVED

project	Proposed new dwelling 7 Idsworth Road Cowplain
detail	Proposed site layout location & block plans
drawn	sgr
checked	
date	April11
status	Const
a1 scale	100/500
a3 scale	200/1000
8210 01	rev A