


0 5 10 20 50
metres



PERMIT

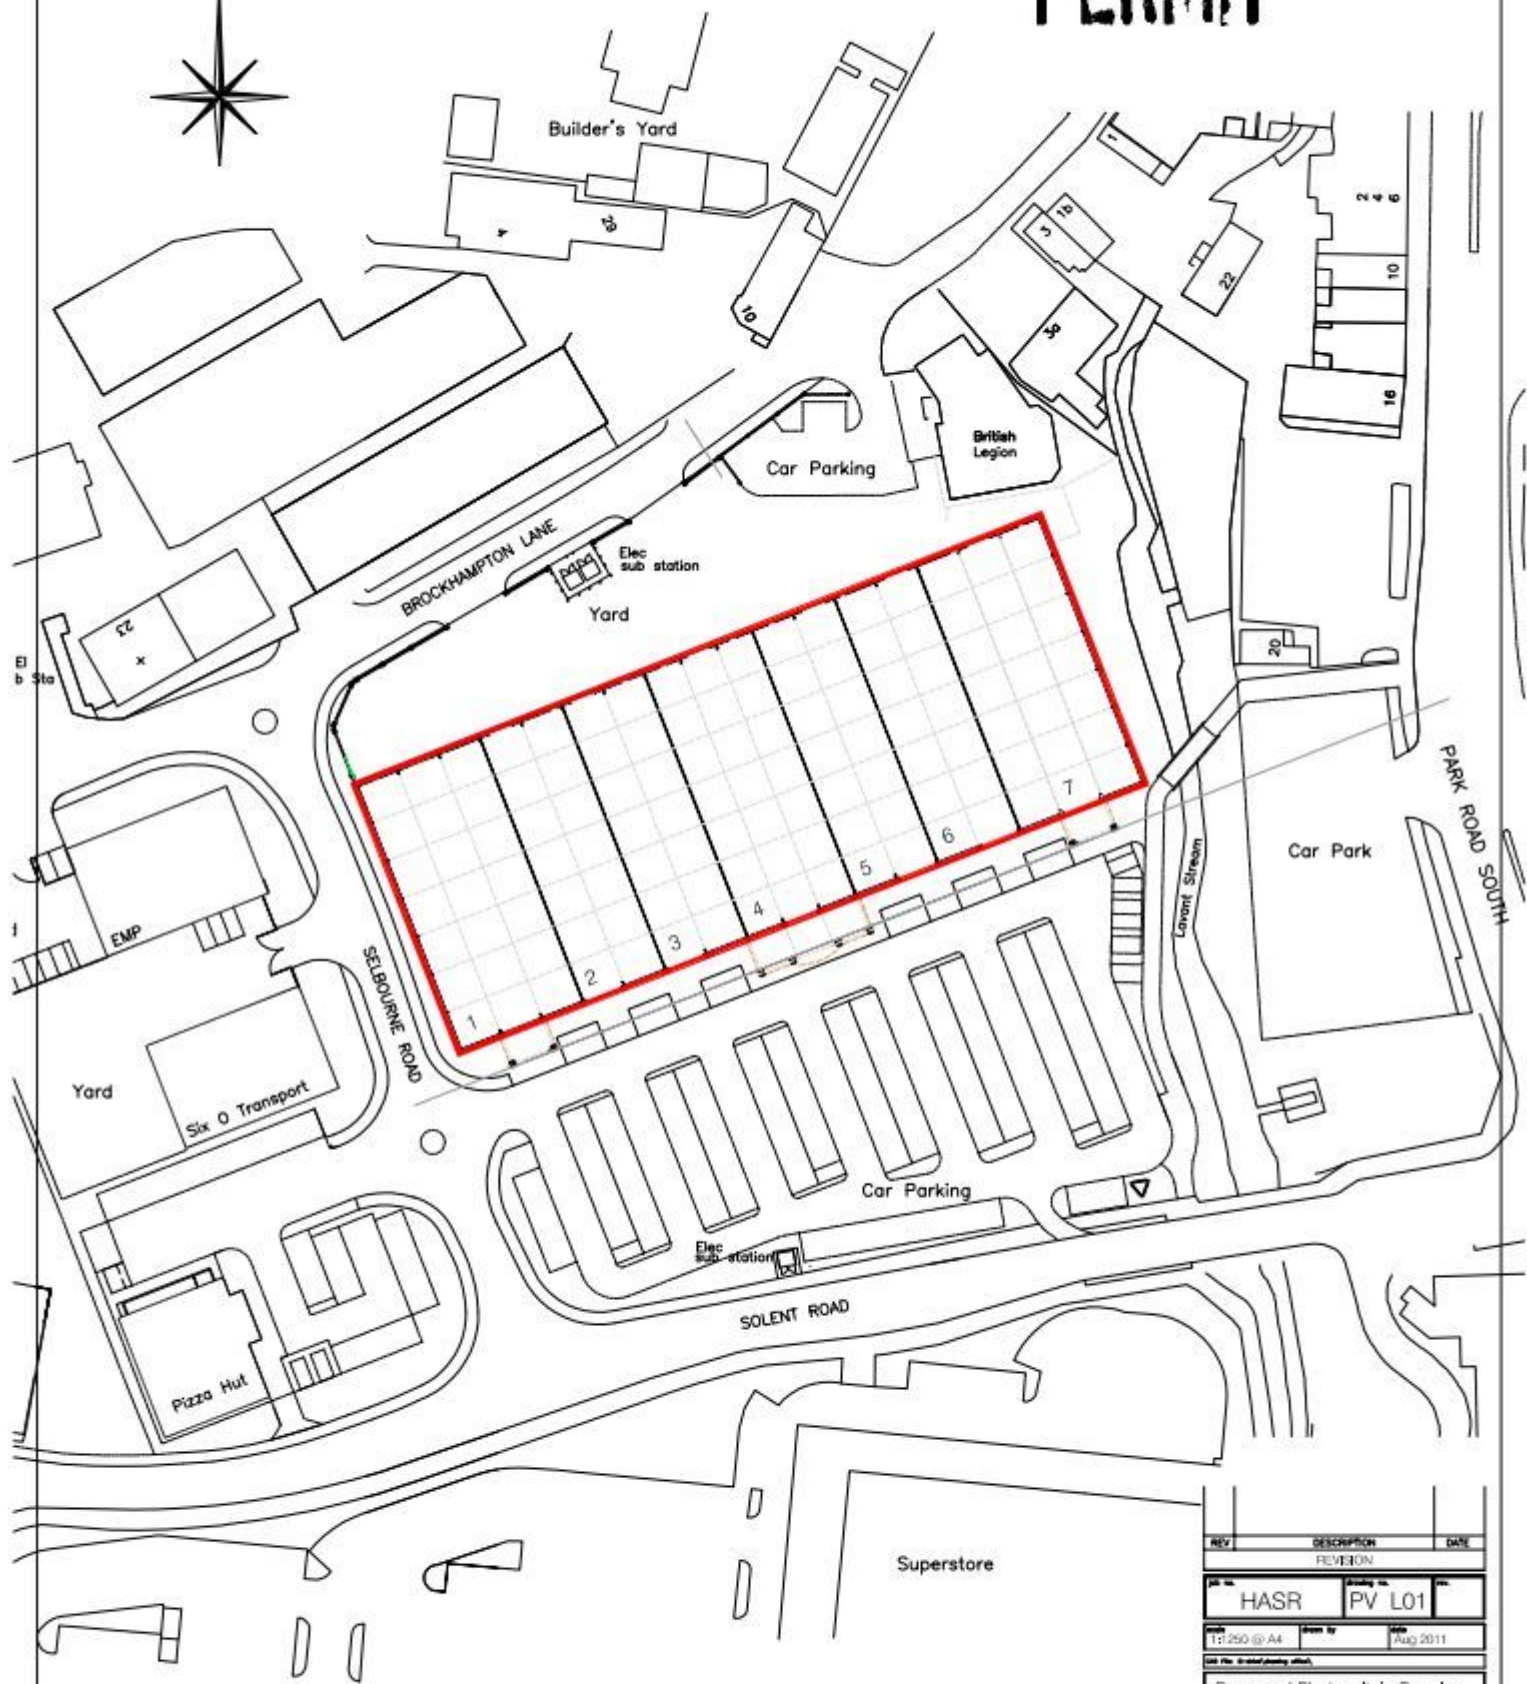

REV	DESCRIPTION	DATE
	REVISION	
1	HASR	PV L01
1:1250 @ A4	Drawn by	Aug 2011
Use this drawing as a guide only.		
Proposed Photovoltaic Panels.		
Units 1-7 Solent Road Retail Park.		
Solent Road		
HAVANT		
1:1250 Location Plan.		

 **Hargreaves**

Rushington House, Rushington Road, Rushington, West Sussex, BN16 9PS
Tel: 01903 777777 Fax: 01903 777778