


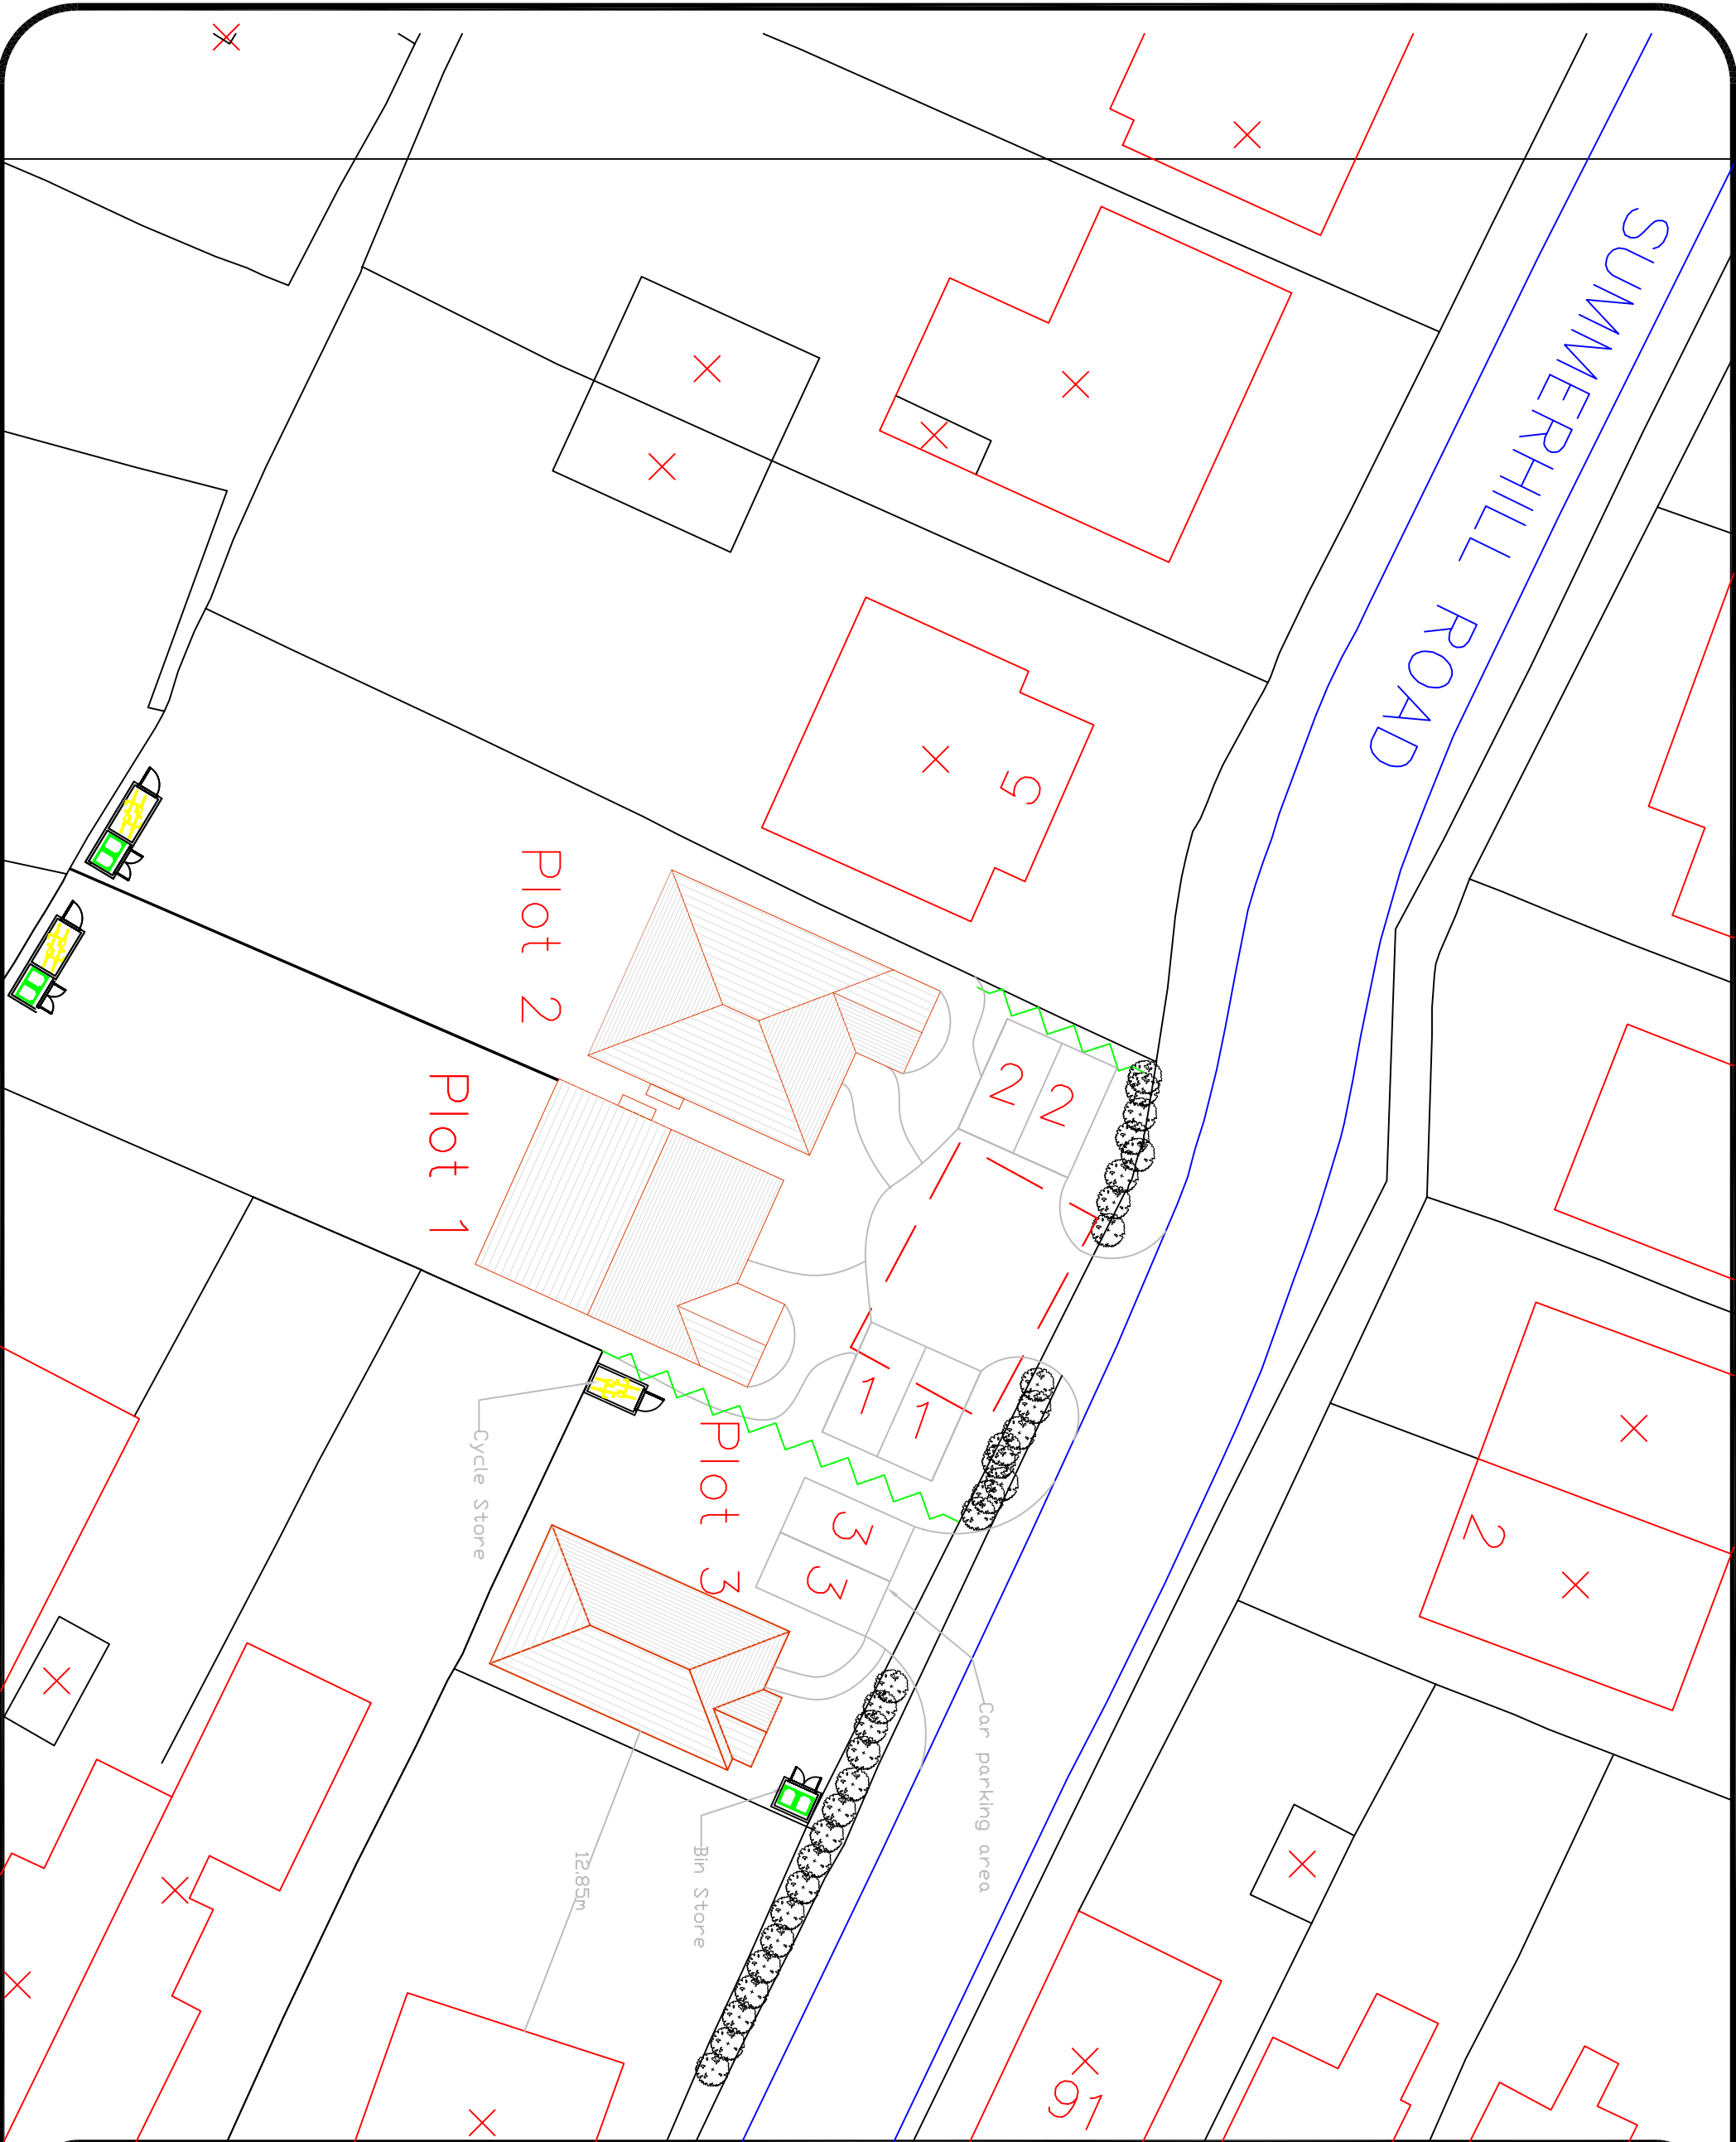

General Notes

|     |                |      |  |
|-----|----------------|------|--|
|     |                |      |  |
| No. | Revision/Issue | Date |  |
|     |                |      |  |

From Name and Address  
STEPHEN JUPP MRTPI  
CHARTERED TOWN PLANNER  
348 CHICHESTER ROAD  
BOGNOR REGIS  
PO21 5BX  
T: 01243 823113  
E: stevenjuppi@planning-solutions.co.uk

Project Name and Address  
Parking Plan  
1no Detached House  
R/O 89 London Rd  
Cowplain

|         |            |       |
|---------|------------|-------|
| Project | OTH/       | Sheet |
| Date    | 11.05.2012 | 9     |
| Scale   | 1:250 @ A3 |       |